
Proposed Additional room

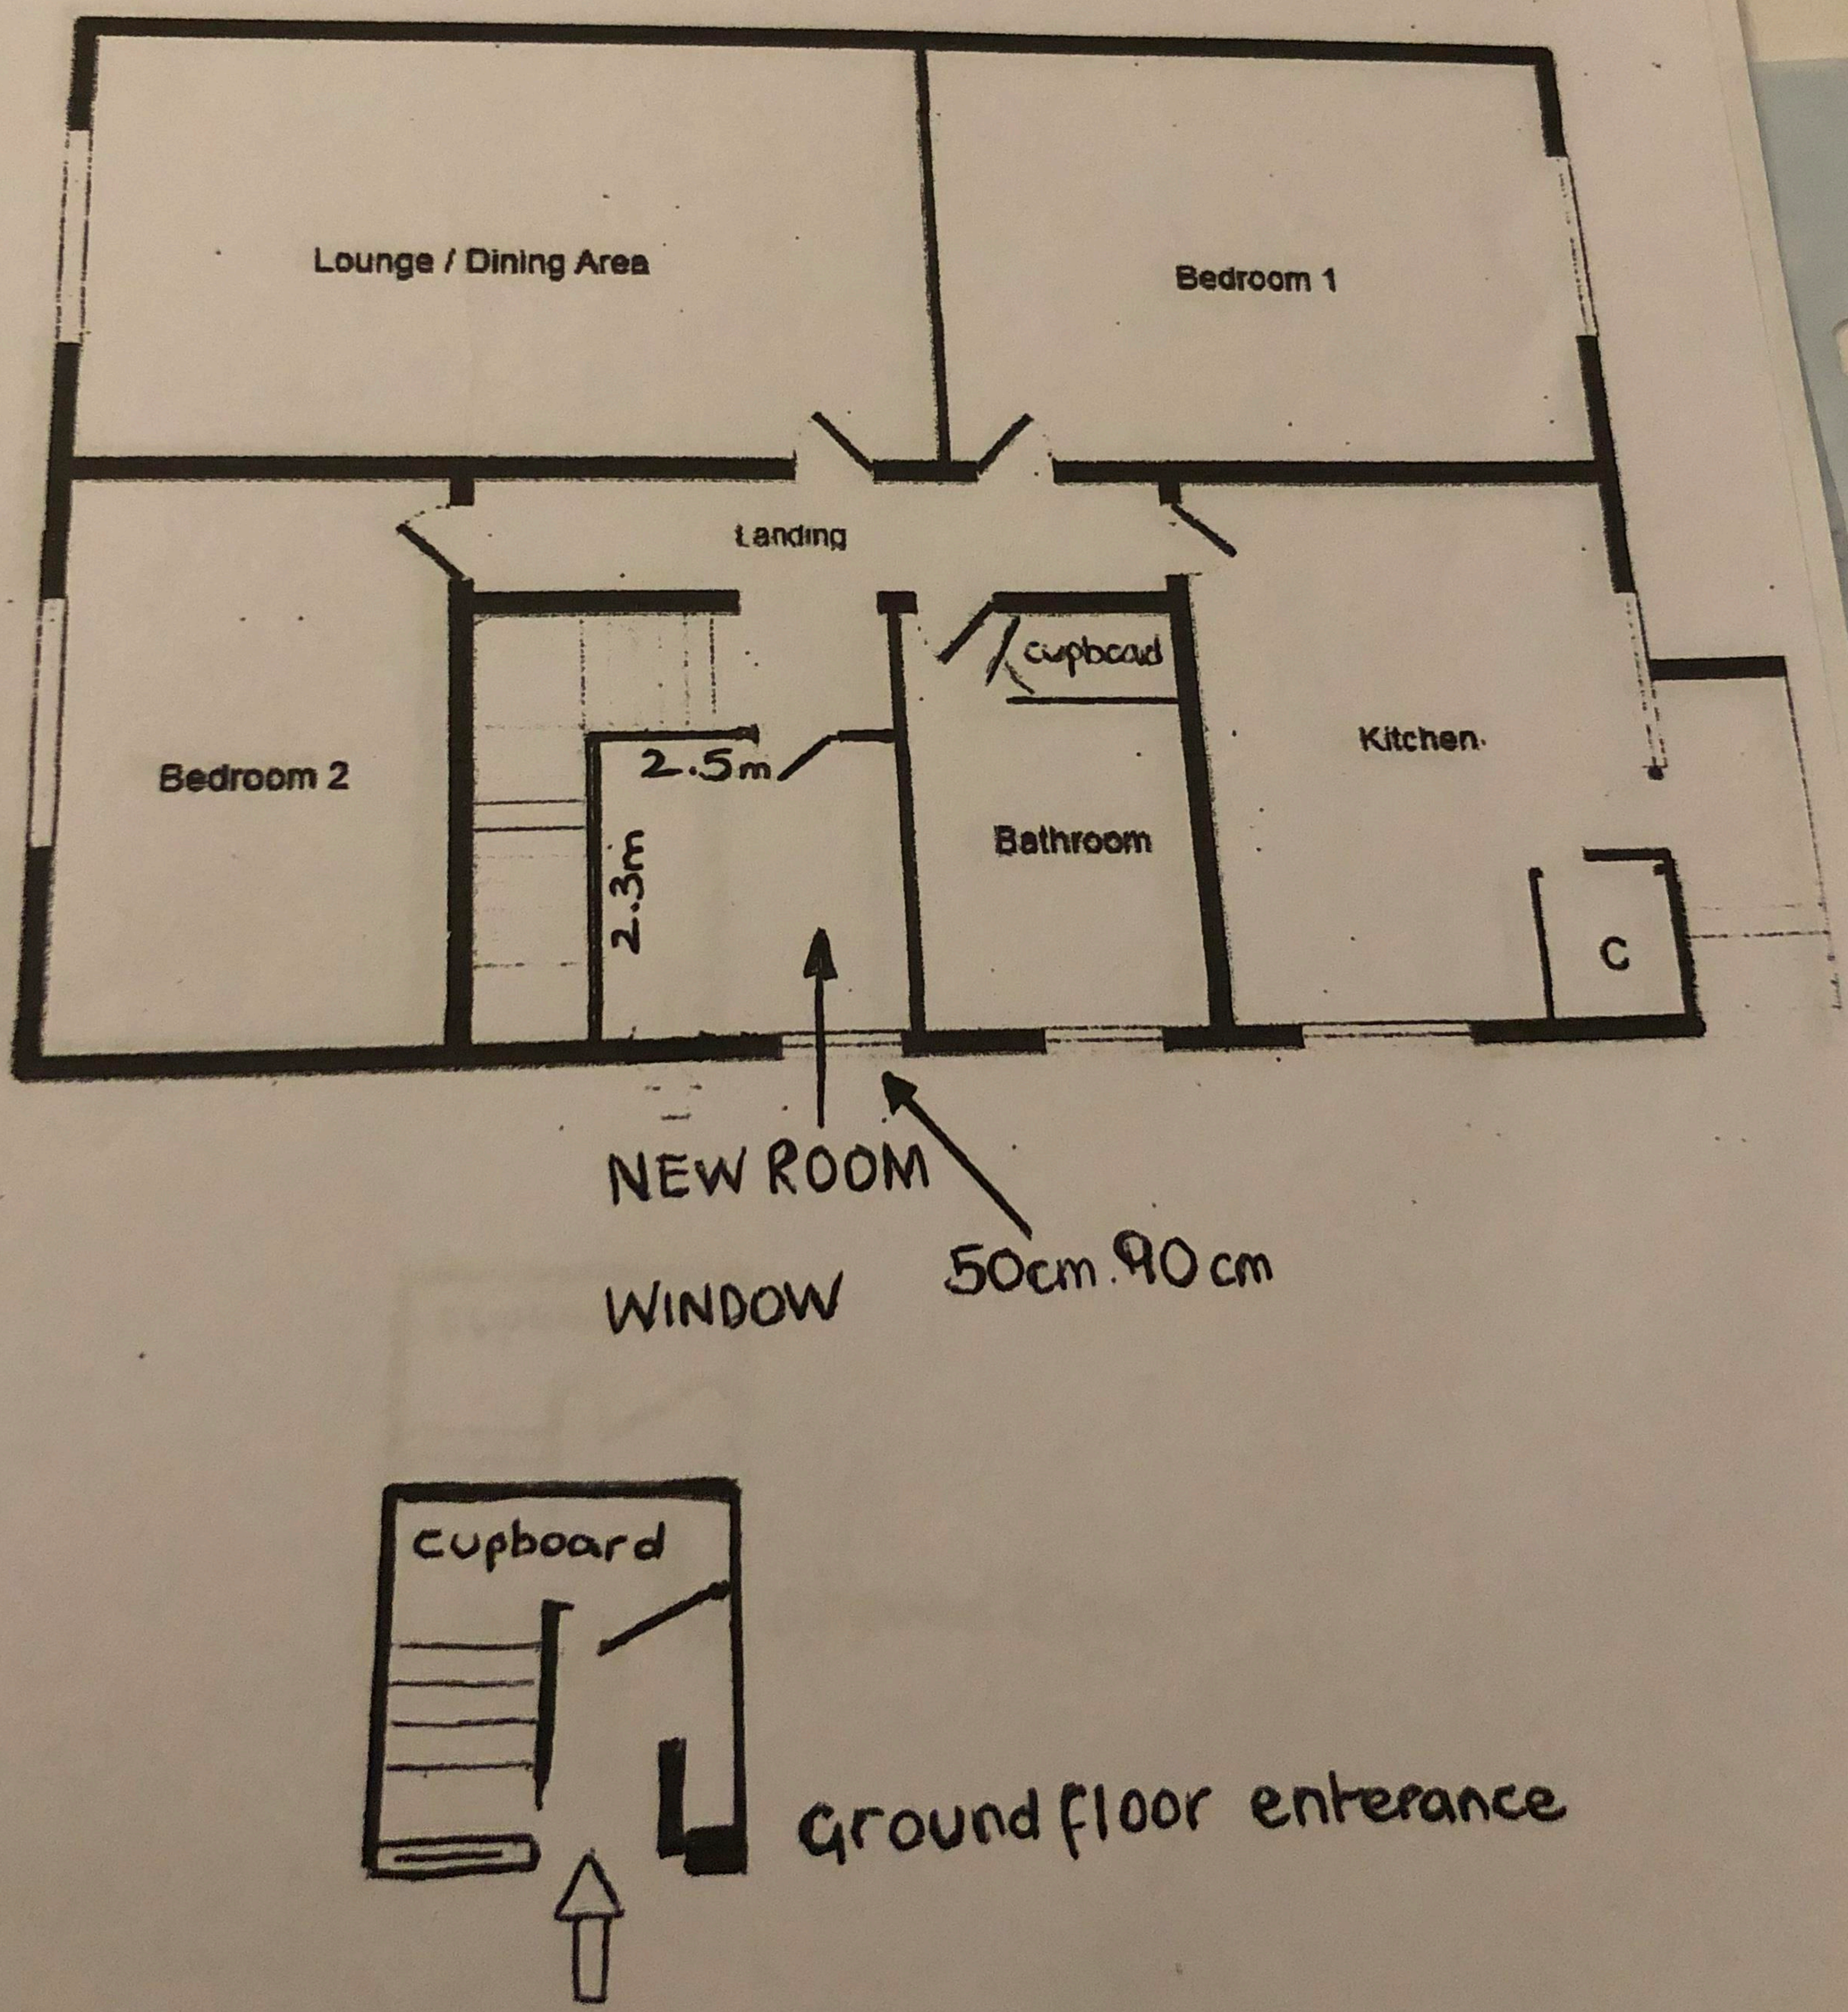

Ground floor enterance