
An extension to the existing garage to make a 2 bay garage into a 3 bay garage

72 Old Fort Road, Shoreham Beach, BN43 5HA


June 2023
Drawing no:JB (A2 DRAWING) 400/ GA 02A
Rev A: registration amendments 5 June 2023

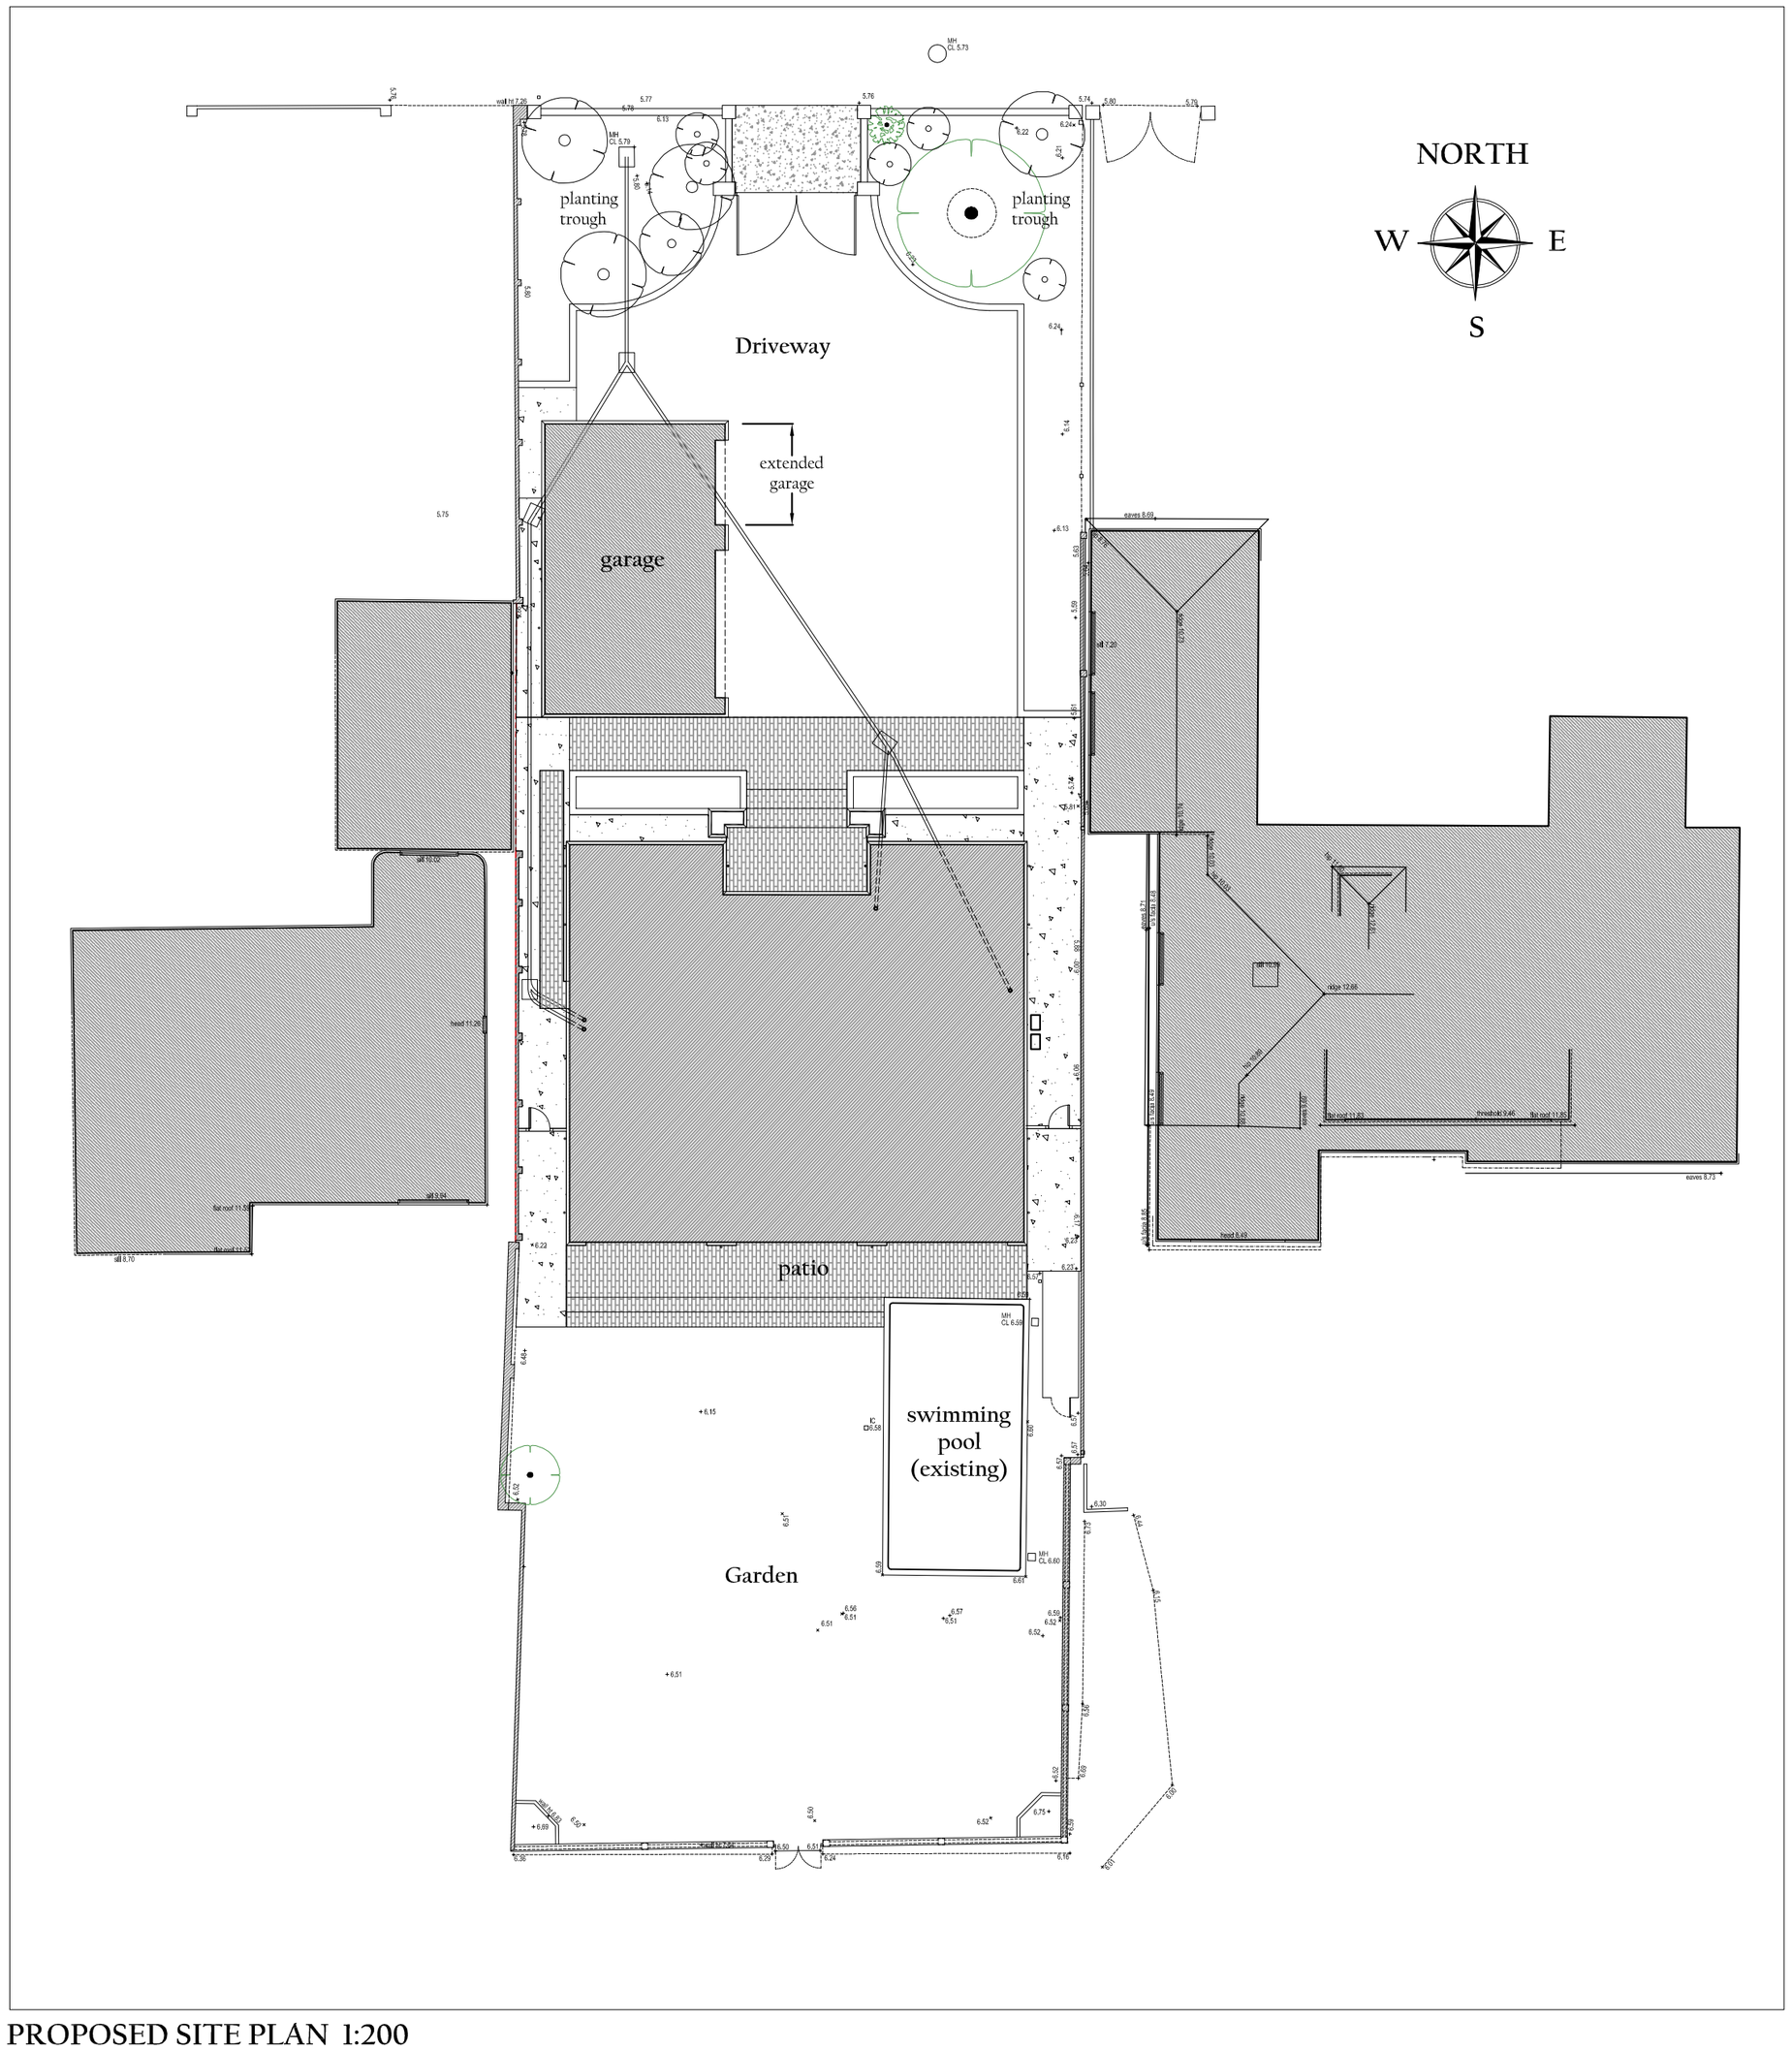


PROPOSED SITE PLAN 1:200

0 2 10m

SCALE BAR 1:200 (DRAWING IS A2)

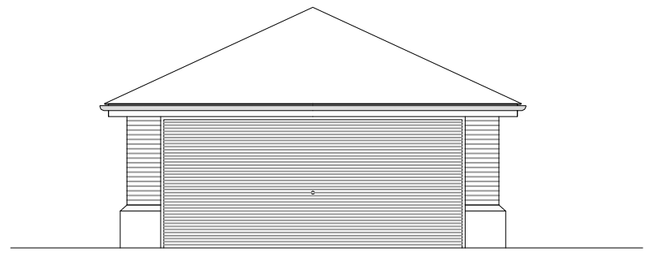


EXISTING EAST ELEVATION 1:100

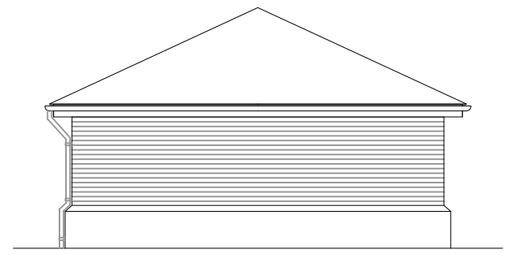


EXISTING NORTH AND SOUTH ELEVATIONS 1:100


NB: both side elevations are the same

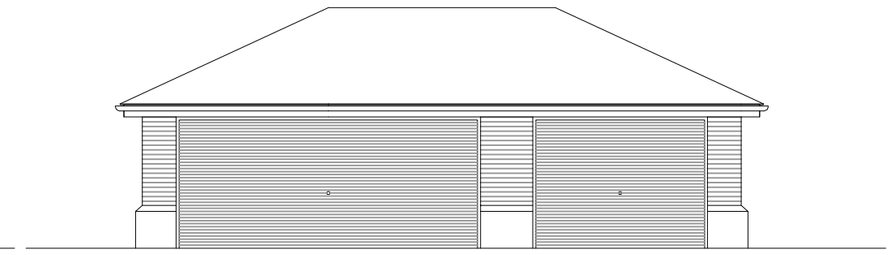


PROPOSED EAST ELEVATIONS 1:100

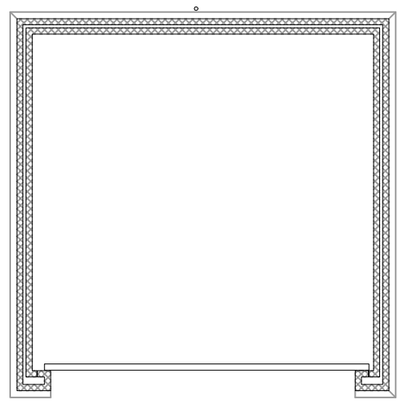


EXISTING PLAN 1:100

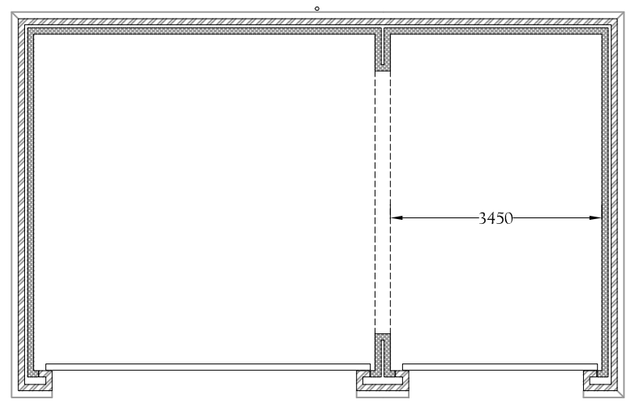

PROPOSED PLAN 1:100

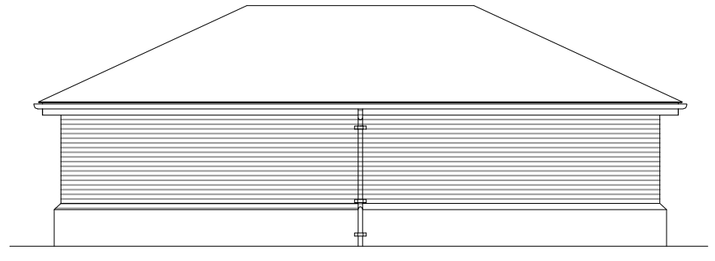


PROPOSED WEST ELEVATION 1:100

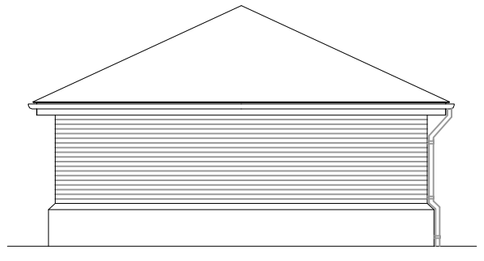

PROPOSED NORTH AND SOUTH ELEVATIONS 1:100

NB: both side elevations are the same

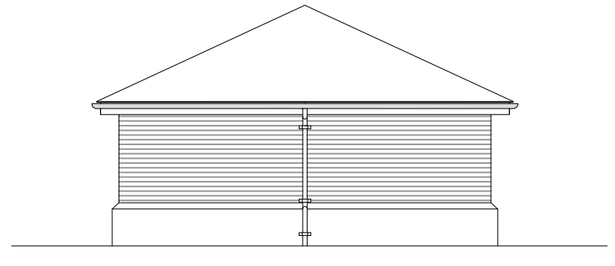

EXISTING WEST ELEVATION 1:100

0 1 5m

SCALE BAR 1:100

JAMES BRECKELL :ARCHITECT : ARB : RIBA
89 Old Fort Road, Shoreham by Sea, BN43 5HA, Tel 07733268297, Email: james@breckell.co.uk