
FRONT ELEVATION

SCALE 1/100

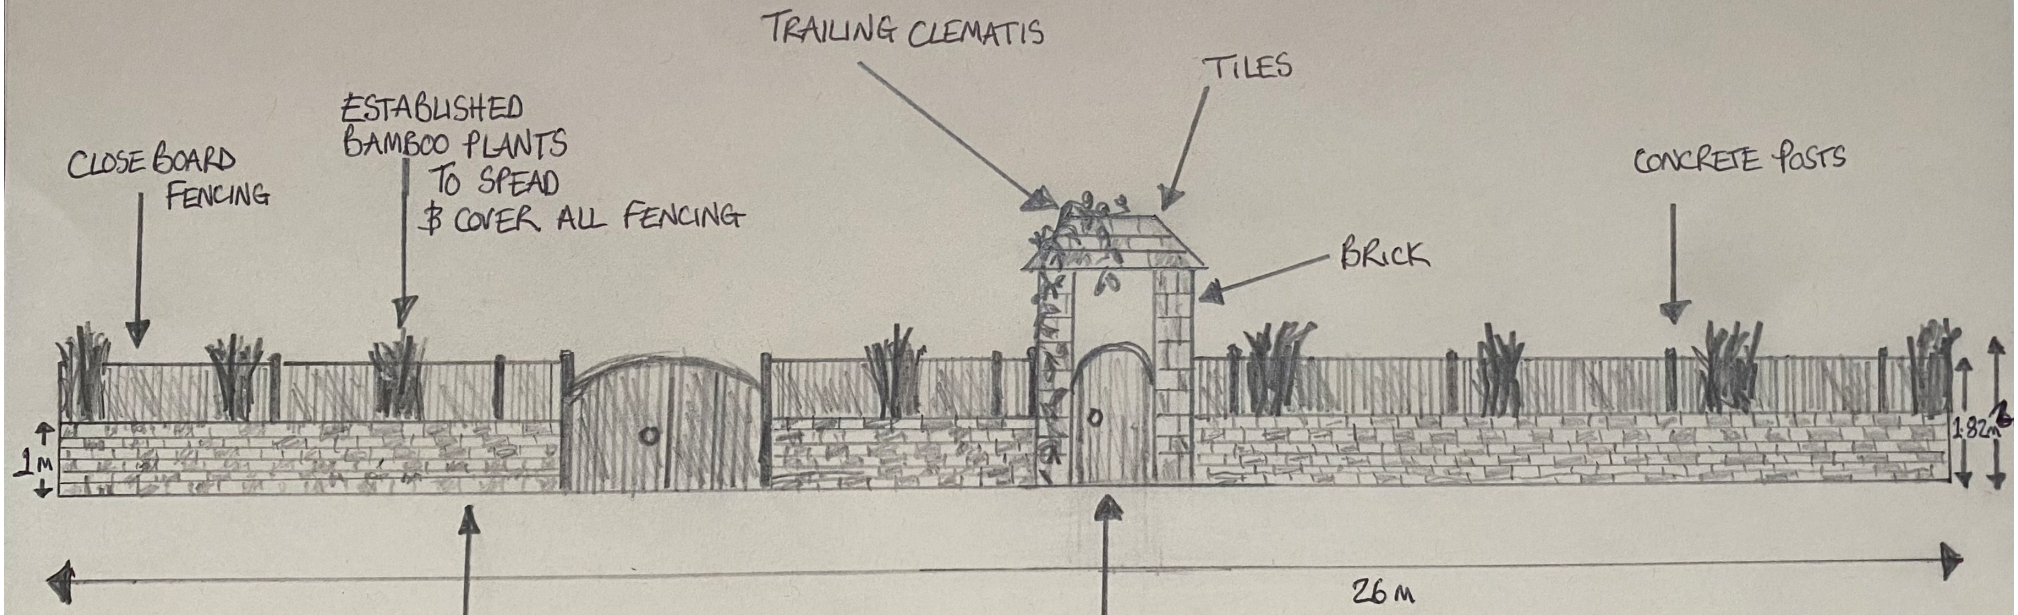

WEST FACING