
SIDE ELEVATION

SCALE 1/100

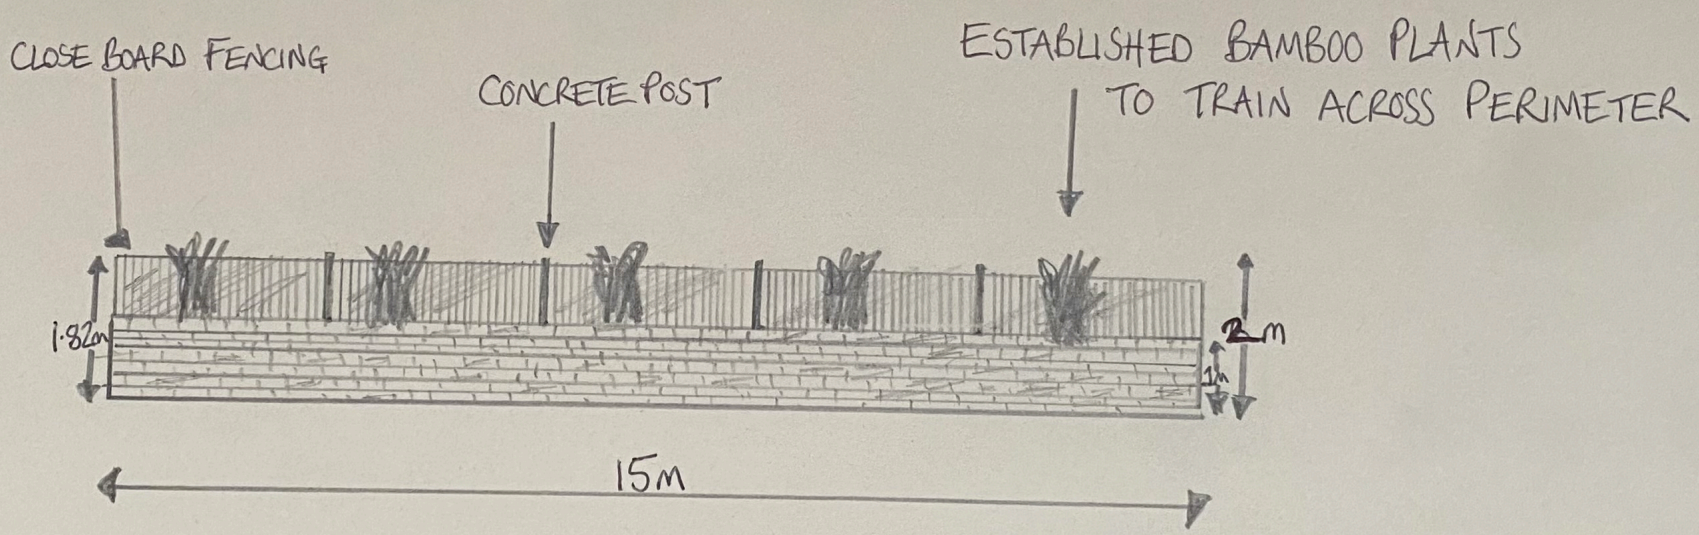

NORTH FACING