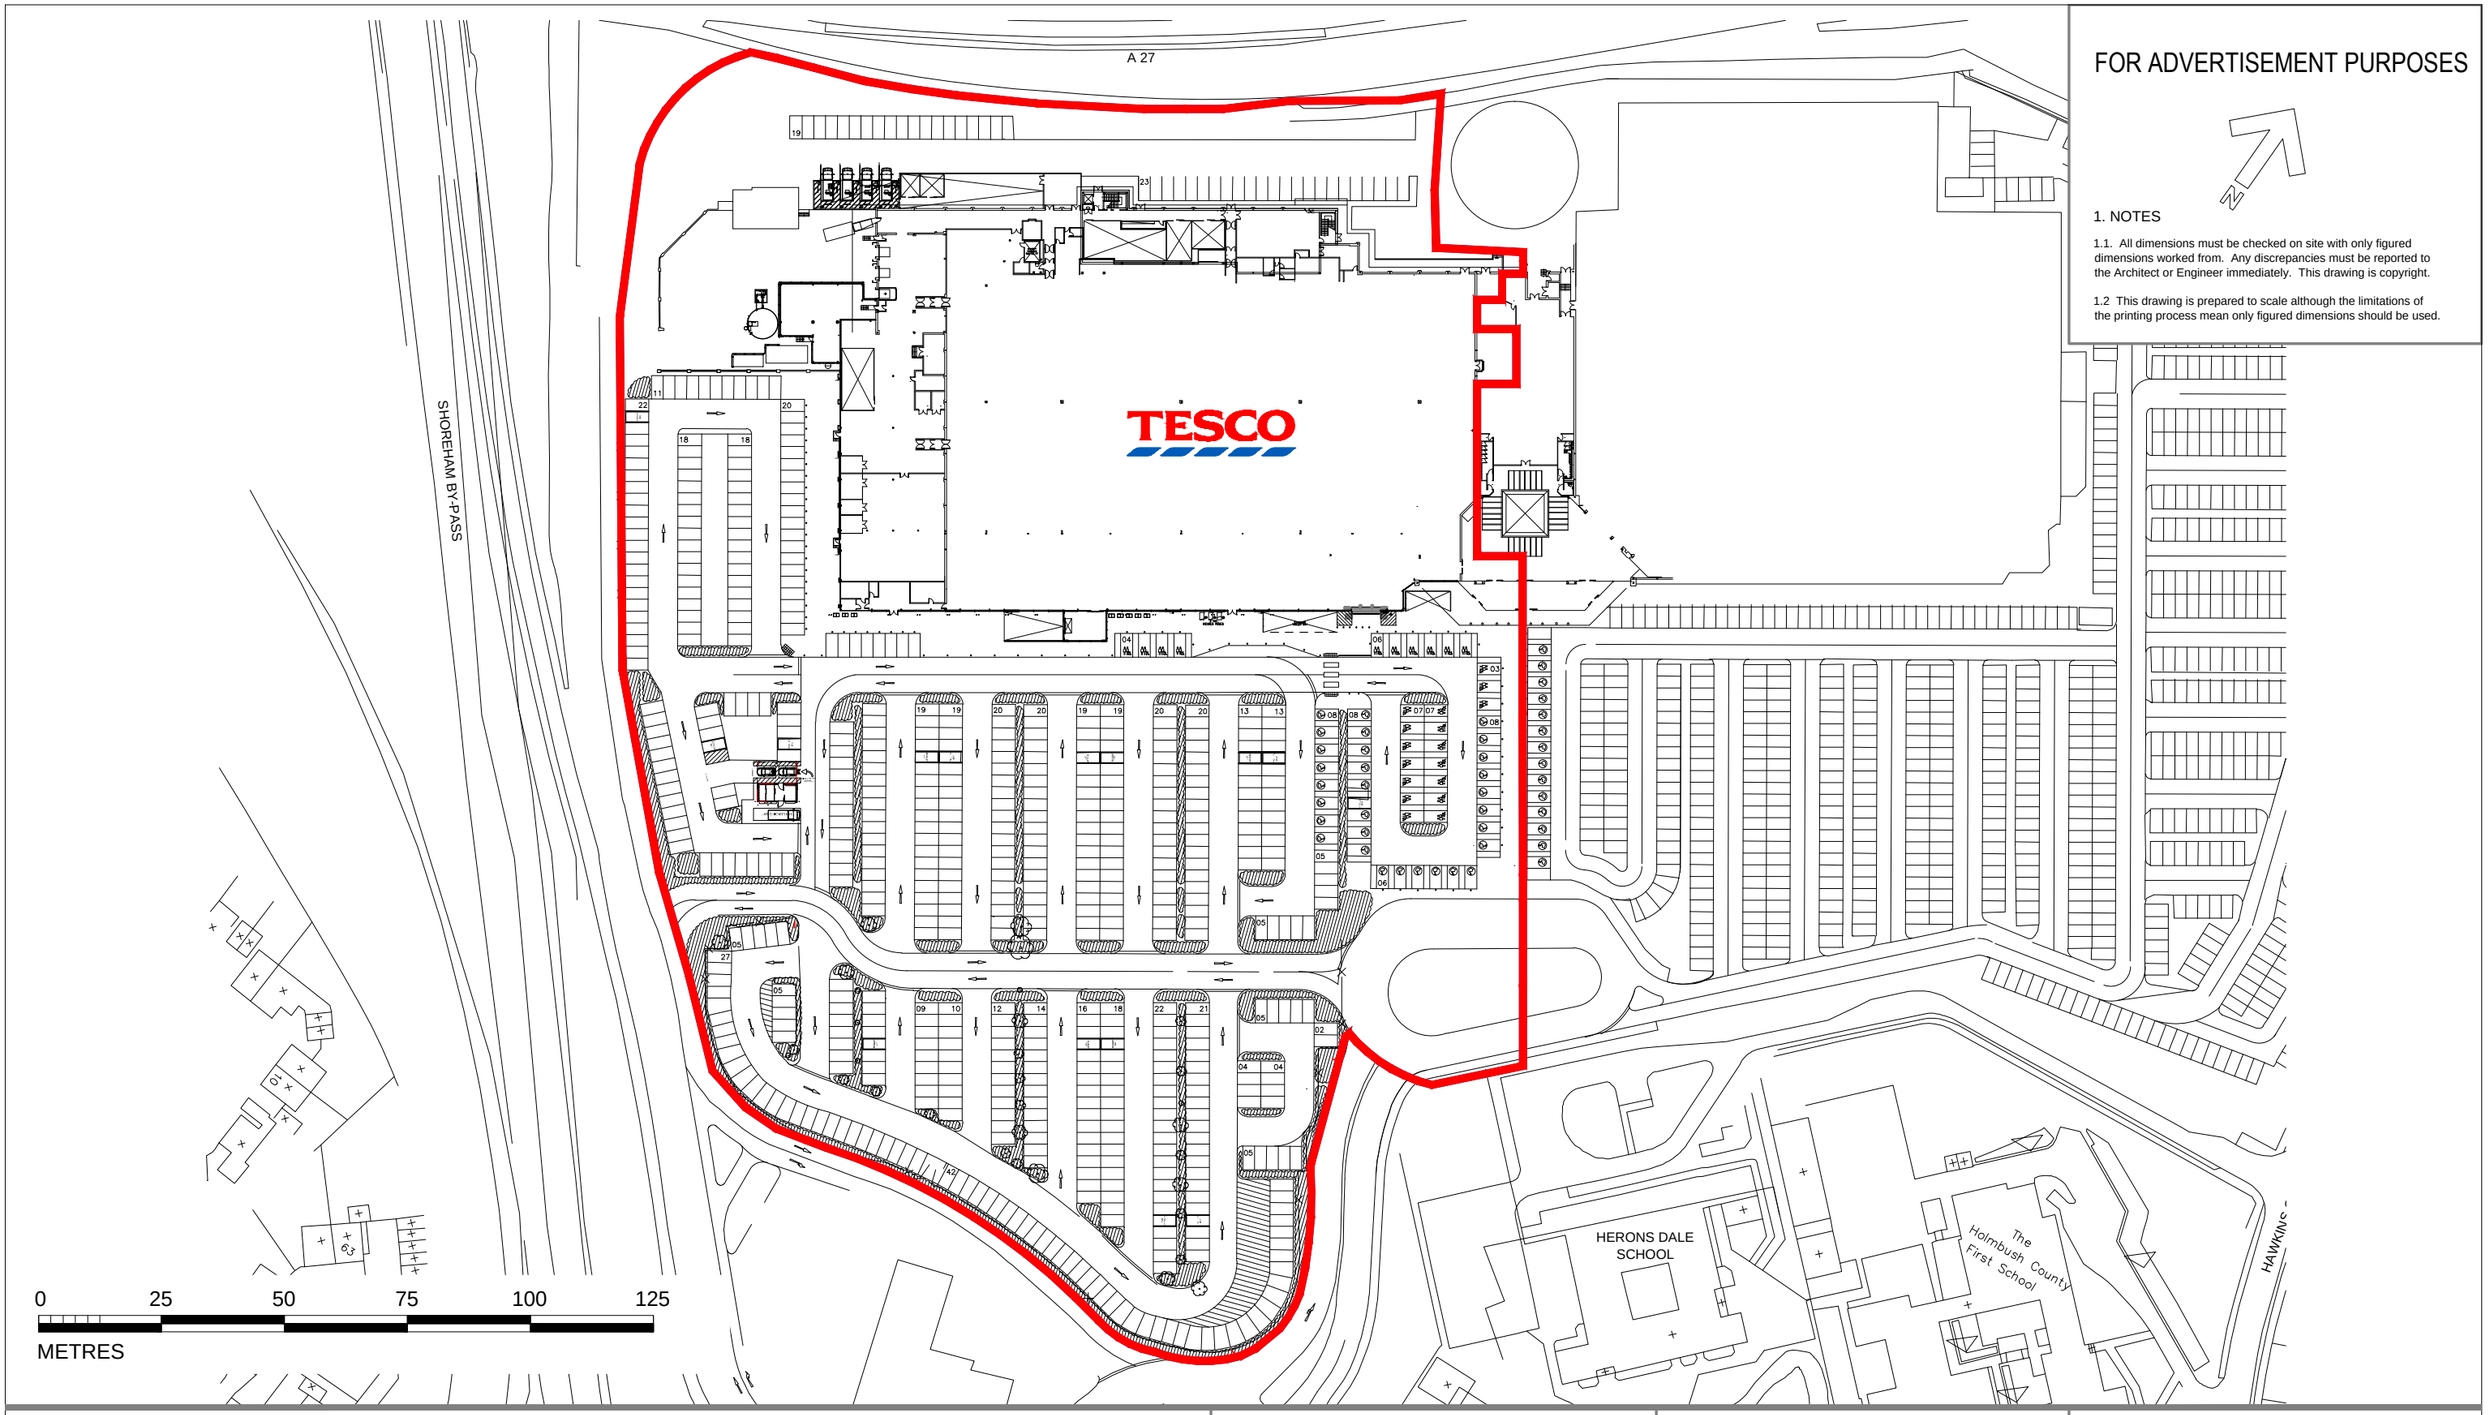


FOR ADVERTISEMENT PURPOSES

N

1. NOTES

1.1. All dimensions must be checked on site with only figured dimensions worked from. Any discrepancies must be reported to the Architect or Engineer immediately. This drawing is copyright.

1.2 This drawing is prepared to scale although the limitations of the printing process mean only figured dimensions should be used.

Revision:
-

Description:
PROPOSED CLICK & COLLECT
TESCO STORE No. 3178,
UPPER SHOREHAM ROAD,
SHOREHAM-BY-SEA
WEST SUSSEX, BN43 6TD
LOCATION PLAN

Client: TESCO

Scale:	Date:	Drawn By:
1:1250@A3	May 2012	MRL
CAD file name: M:\2026\2026-P\2026(3178)P21		Checked By: DNF

© bmd ARCHITECTS 2012

bmd ARCHITECTS
CHARTERED ARCHITECTS
5 MAIDSTONE BUILDINGS MEWS
72-76 BOROUGH HIGH STREET
LONDON SE1 1GN
Tel. 020 7357 6885 Fax. 020 7357 6887 E-Mail. mail@bmdarchitects.co.uk

Drawing Number: 2026(3178)/P/ 21

Rev.: -