
A3

0 1 2 3 4 5 6 7 8 9 10

A3 PAPER SIZE

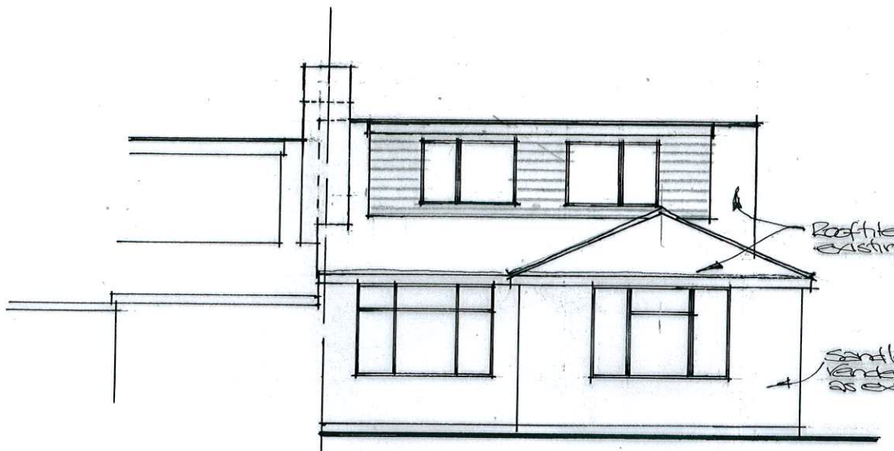


Proposed East Elevation


Elevations scale: 1:100



Proposed North Elevation

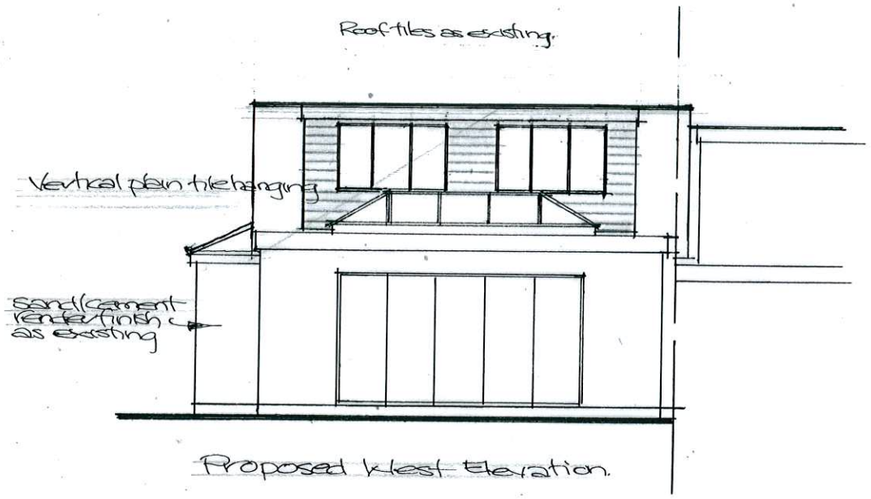

Proposed West Elevation

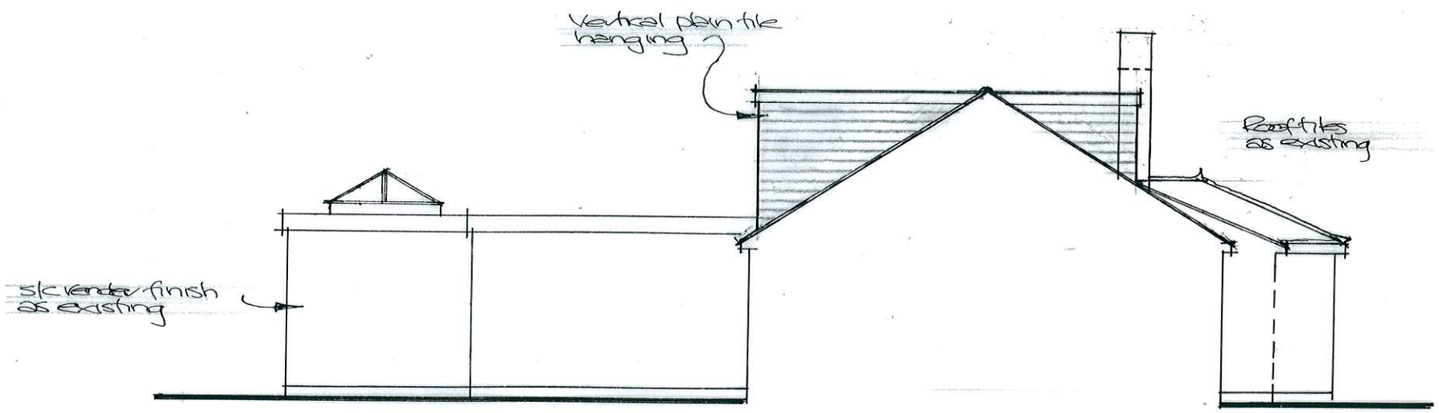

Proposed South Elevation

Amendments
Rev A: 28/6/2016 - Main pitched roof reduced in height, elevations amended to suit

Rev C: 30/07/2020 - Roof pitch to Main Pitched roof reduced to existing level elevations revised accordingly

Roof alterations and extensions:
28 MOUNTVIEW ROAD
SOMPTING
WEST SUSSEX BN15 0JZ

Paul Trussler
44 Firle Road
Lancing
West Sussex
BN15 0NZ

Drawing No. 216/511/4 C