
General Notes:


Do not scale dimensions from this drawing, unless for Planning purposes.

The Contractor is responsible for checking all dimensions on site prior to commencement of the works.

This drawing is to be read in conjuction with the specification.

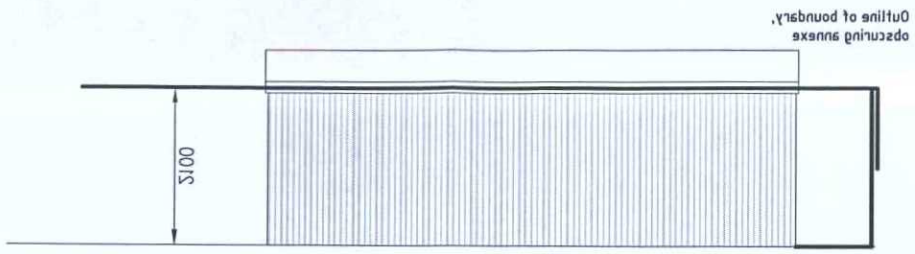

West Elevation

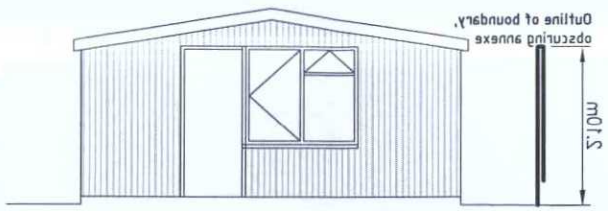


North Elevation


Pitched roof, covered in green mineral felt tiles.

Timber Double glazed windows to approval..

Treated vertical t&g shiplap boarding, colour to approval.

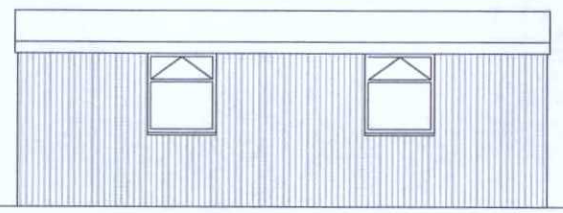


East Elevation

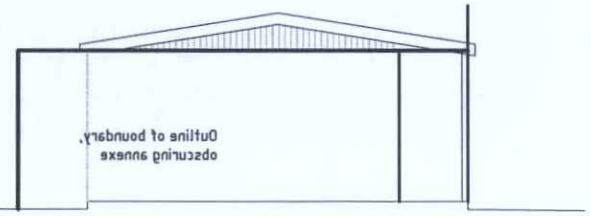

South Elevation facing Road

AMENDMENT

ADUR & WORTHING PLANNING SERVICES	
PLAN	AWDM/ 0394/15
DATE VALID	14 DEC 2015

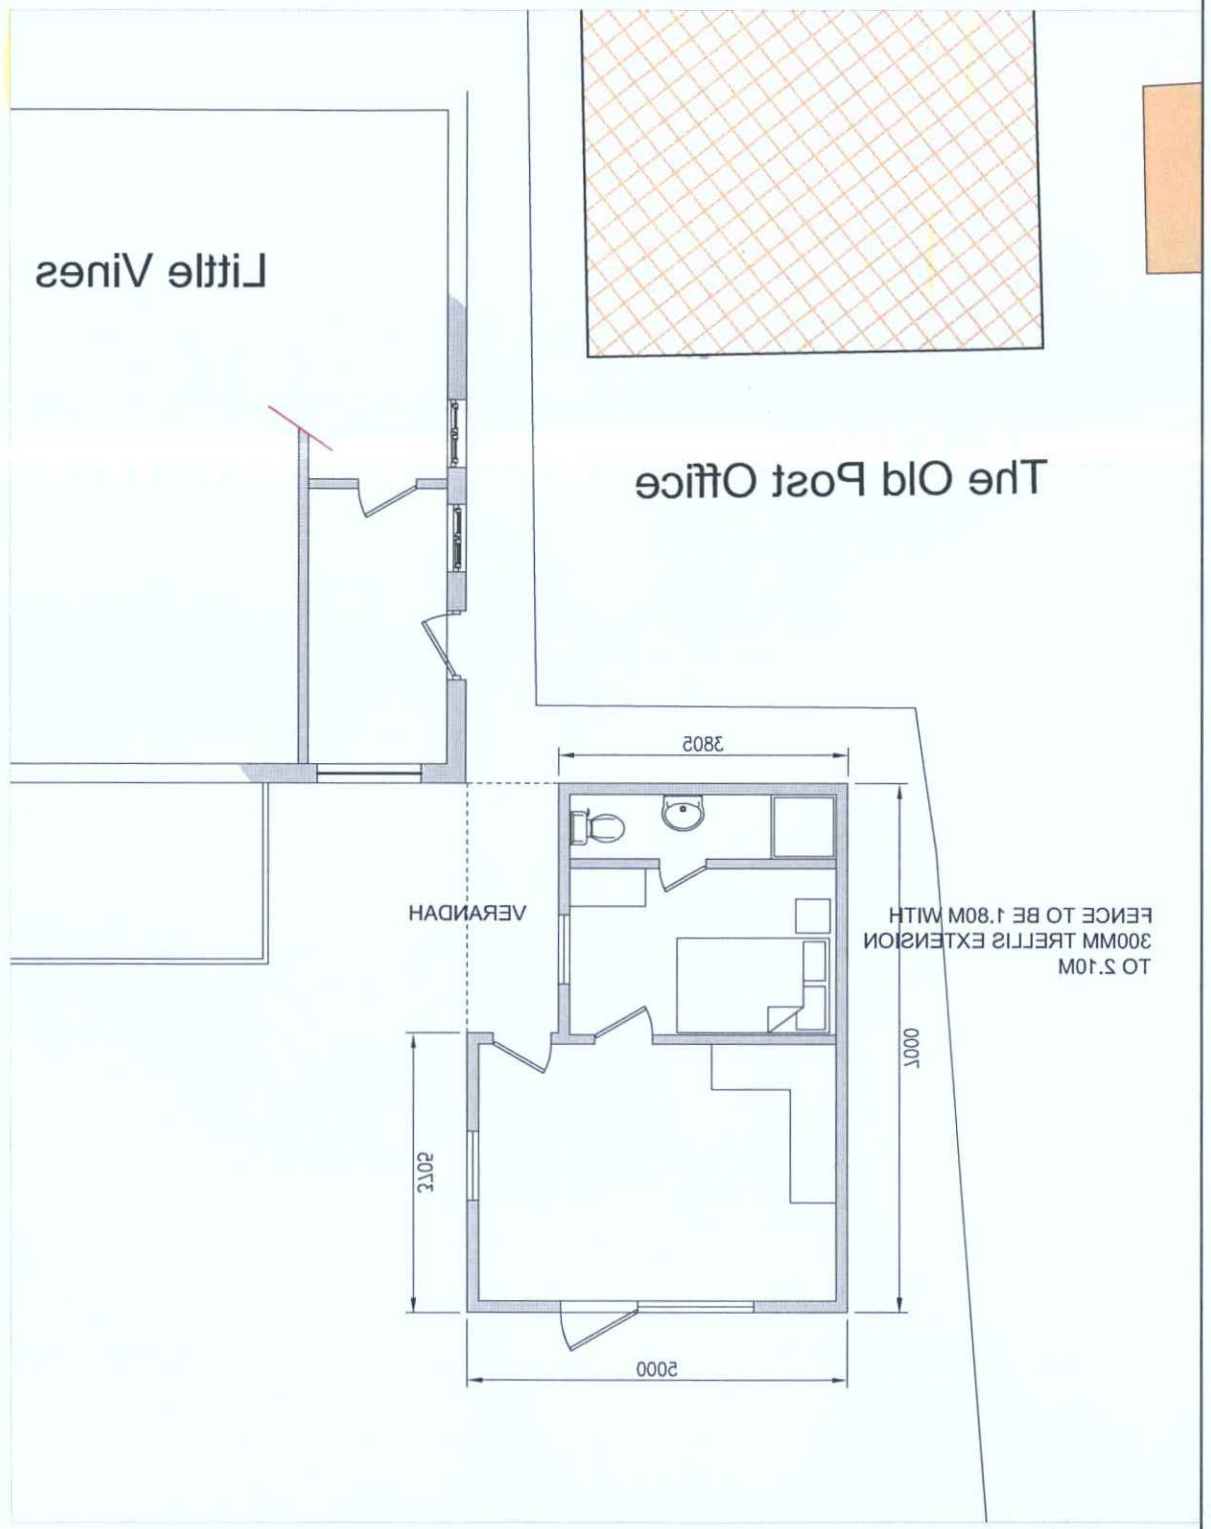

Revision	Date	Description

Scale:	Date:	Drawn By:
1:100	11/03/2015	BE

Drawing Number:	Revision:
1107-026	A

Client:
Mr & Mrs Mark Perring, Little Vines, West Street, Lancing, West Sussex , BN15 0AP

Project:
Annexe

Drawing Title:
Building Plan and Elevations - Revised 14th December 2015

Brian Elstone Surveying Services Ltd
Brian Elstone, MCIOB, RMaPS, MBEng
Building Surveyor and Architectural Consultant
Registered CDM Coordinator

14 Sutton Avenue, Rustington, West Sussex, BN16 2ET
Phone: 01903 784884, Mobile: 07710 593021,
Email: brian@elstone.biz