17 DOWNLAND CLOSE, SOUTHWICK

AWDM/0774/22.

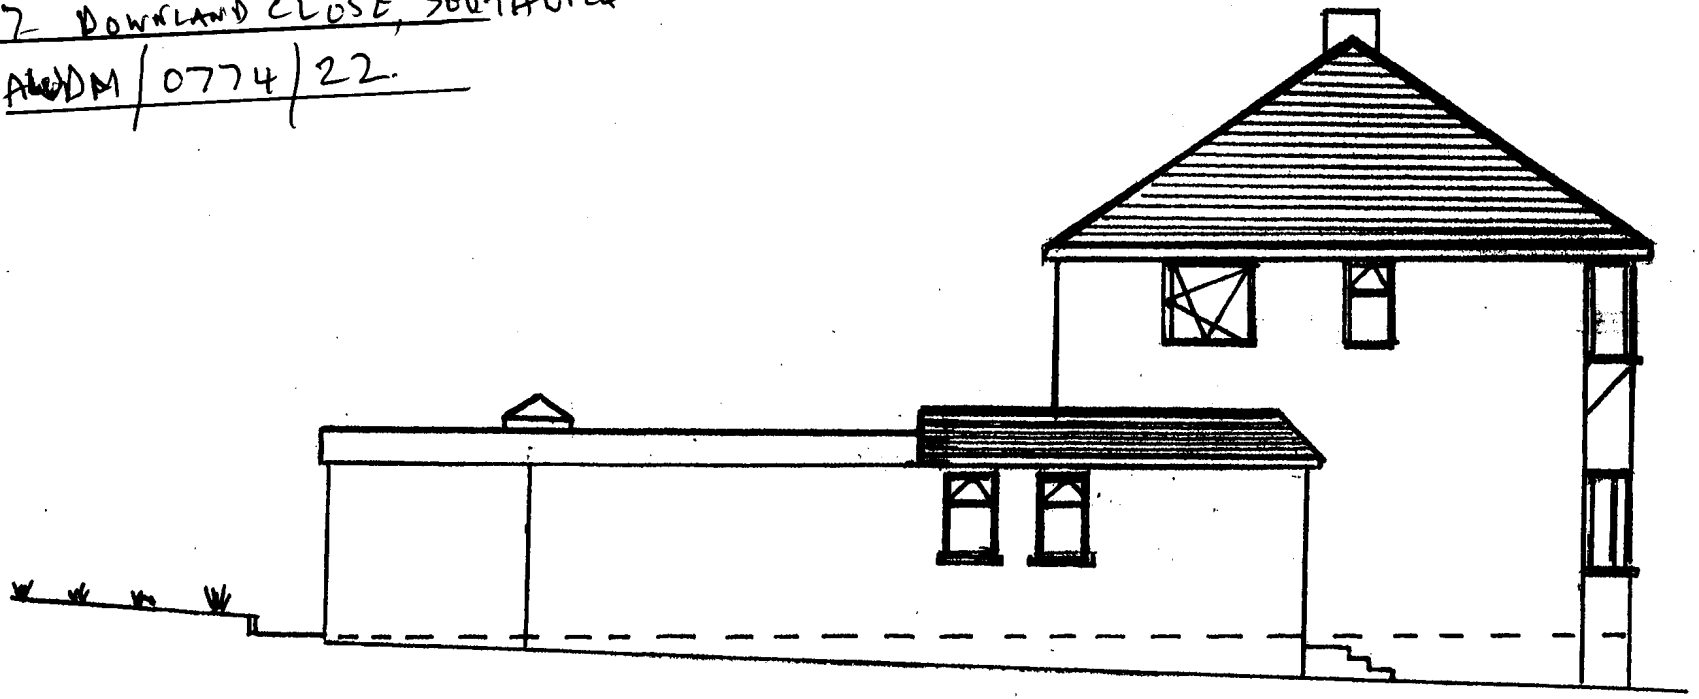

EXISTING SIDE ELEVATION

1:100



1:100 SCALE BAR

PROPOSED SIDE ELEVATION

1:100