
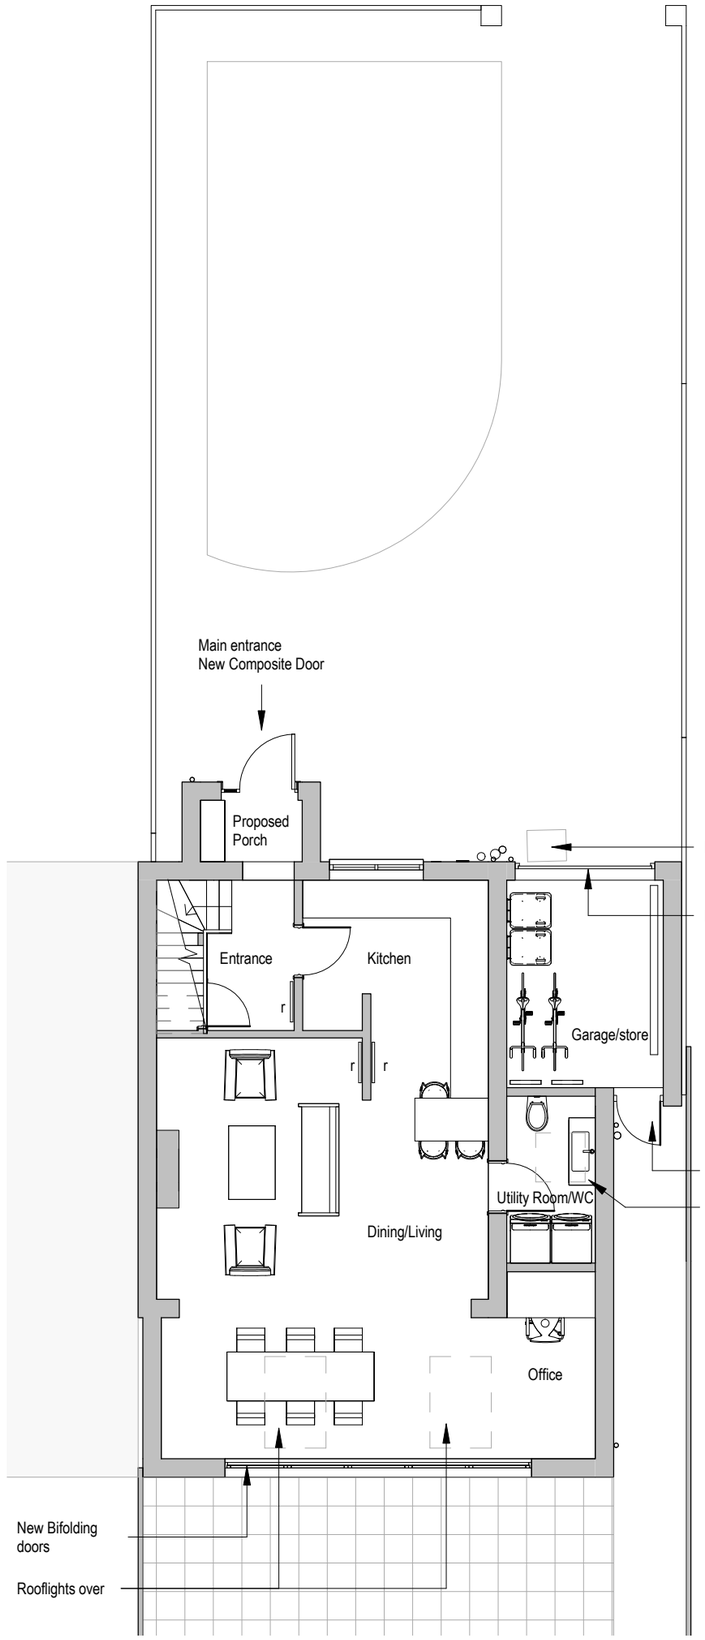



Proposed Ground Floor

1 : 100

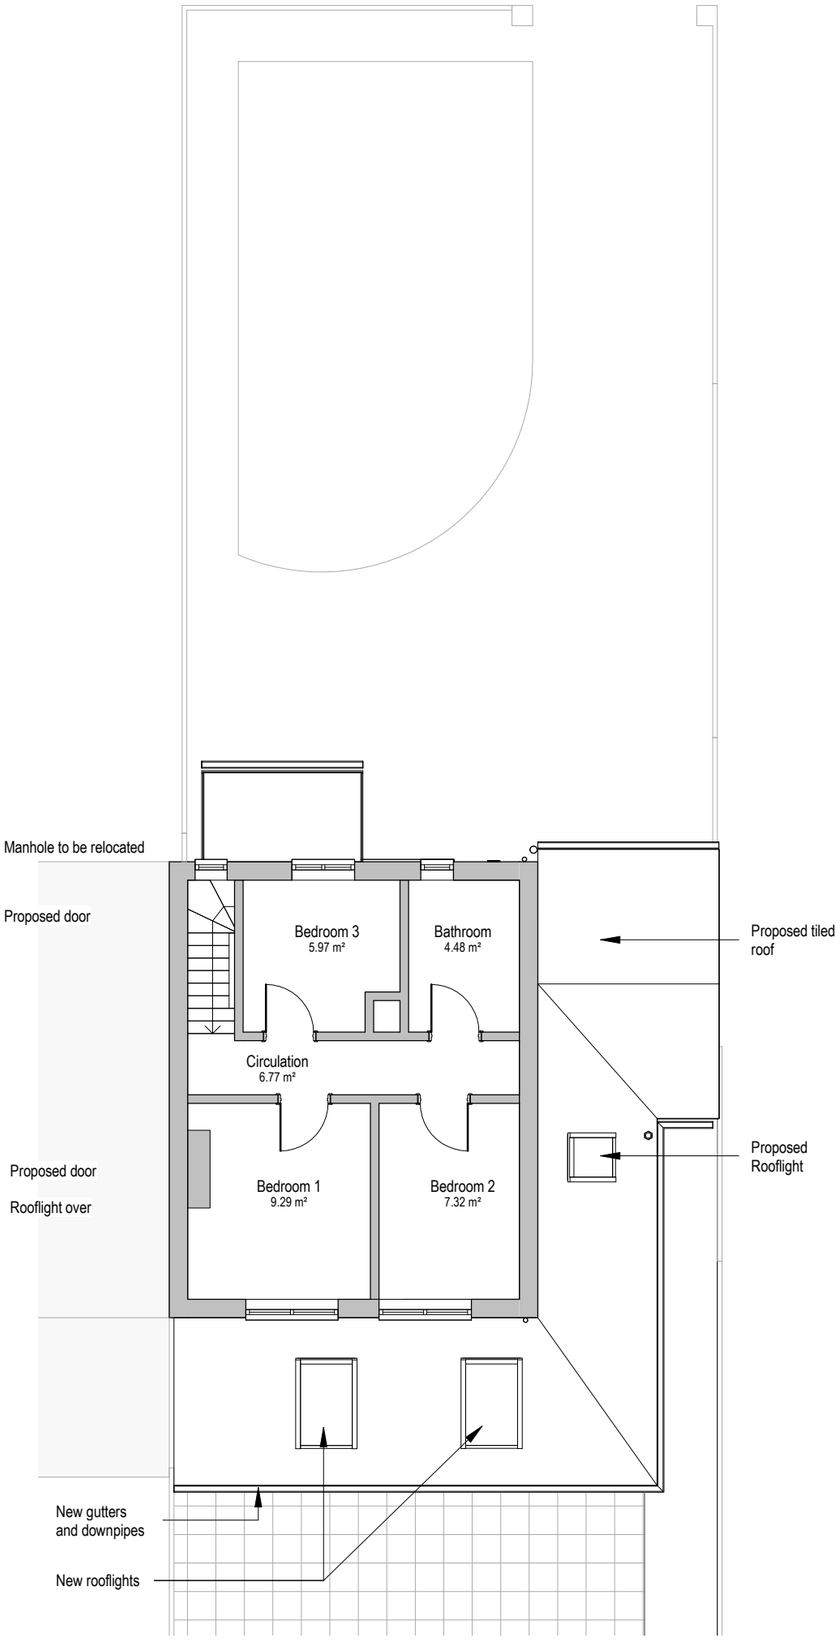

Proposed First Floor

1 : 100

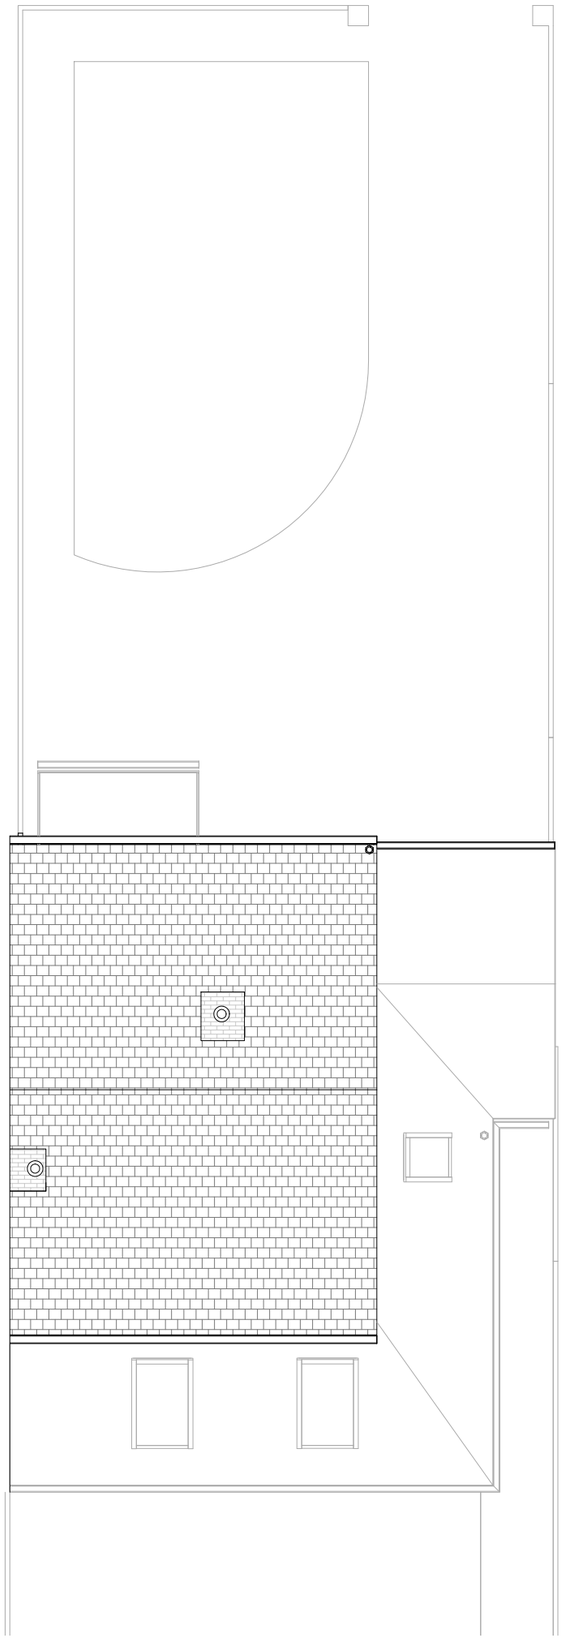

Proposed Roof Plan

1 : 100

Revisions

No.	Description	Date	By
3	PLANNING APPLICATION	28-07-2021	
2	Second Revision - Hybrid	04-02-2021	
1	First Revision	13-01-2021	

Notes:

GENERAL NOTES:

All dimensions & levels are preliminary and approximate and subject to utilities search, legal boundaries and detailed layouts/ design development through consultation.

Dimensions are to be checked on site by contractor & sub contractors prior to commencement of work, any discrepancies are to be highlighted immediately to the architects.

0 1 2 5 M

Scale: 1 : 100 @ A3

Project No. **218** Project Name: **90 Harbour Way**

N

Drawing No. **P005** Drawing Name: **Proposed Floor Plans**

Revision: **P 3** Suitability Description: **Information** Project Issue Date: **DEC 20**

Drawn: GF Checked: MS Orig Paper Size: A3

FRESH | Architects

T 07703682107 | 07393913140

info@fresh-architects.co.uk | www.fresharchitects.co.uk

Use figured dimensions only. All levels and dimensions to be checked. This drawing is to be read in conjunction with all other relevant drawings and specifications.

© FRESH Architects Ltd. All rights reserved