DO NOT SCALE FROM THIS DRAWING

1m 2m 3m 4m 5m 6m 7m 8m 9m 10m
1:50 Scale Bar

1m 2m 3m 4m 5m
1:20 Scale Bar

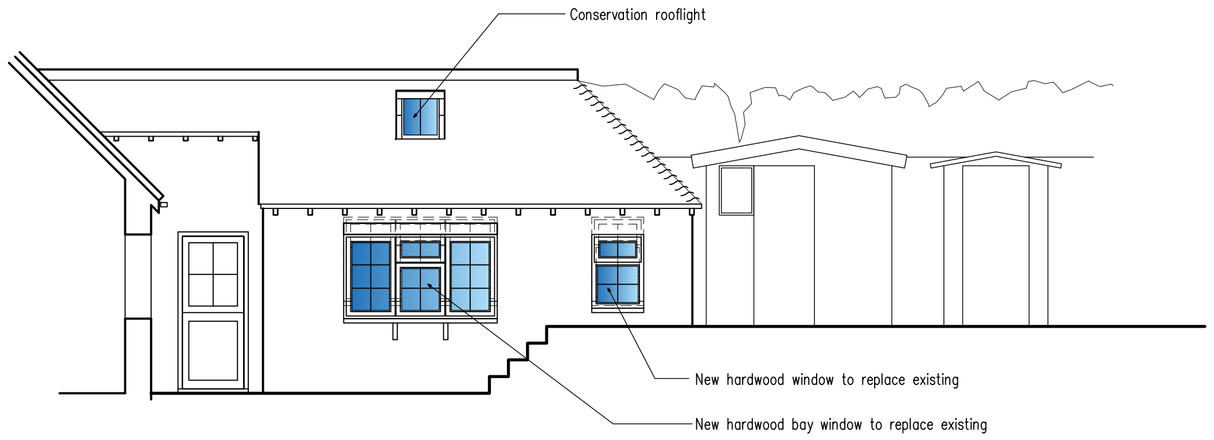

West Elevation

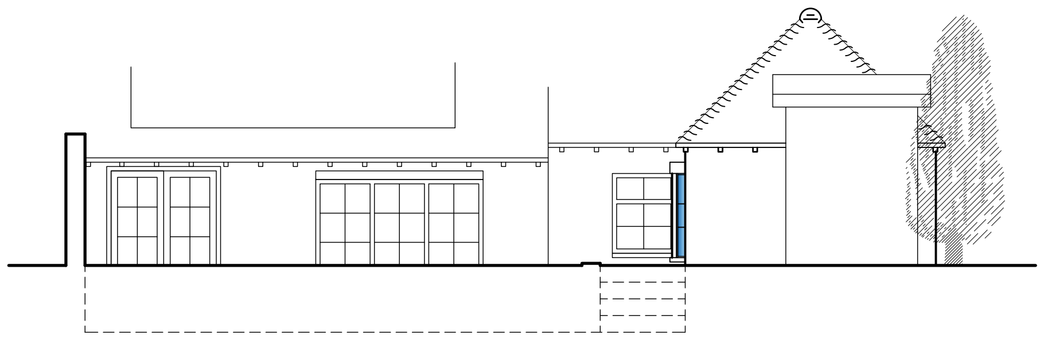

South Elevation

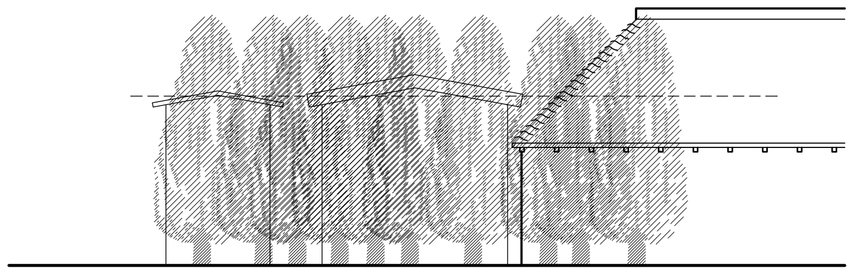

East Elevation

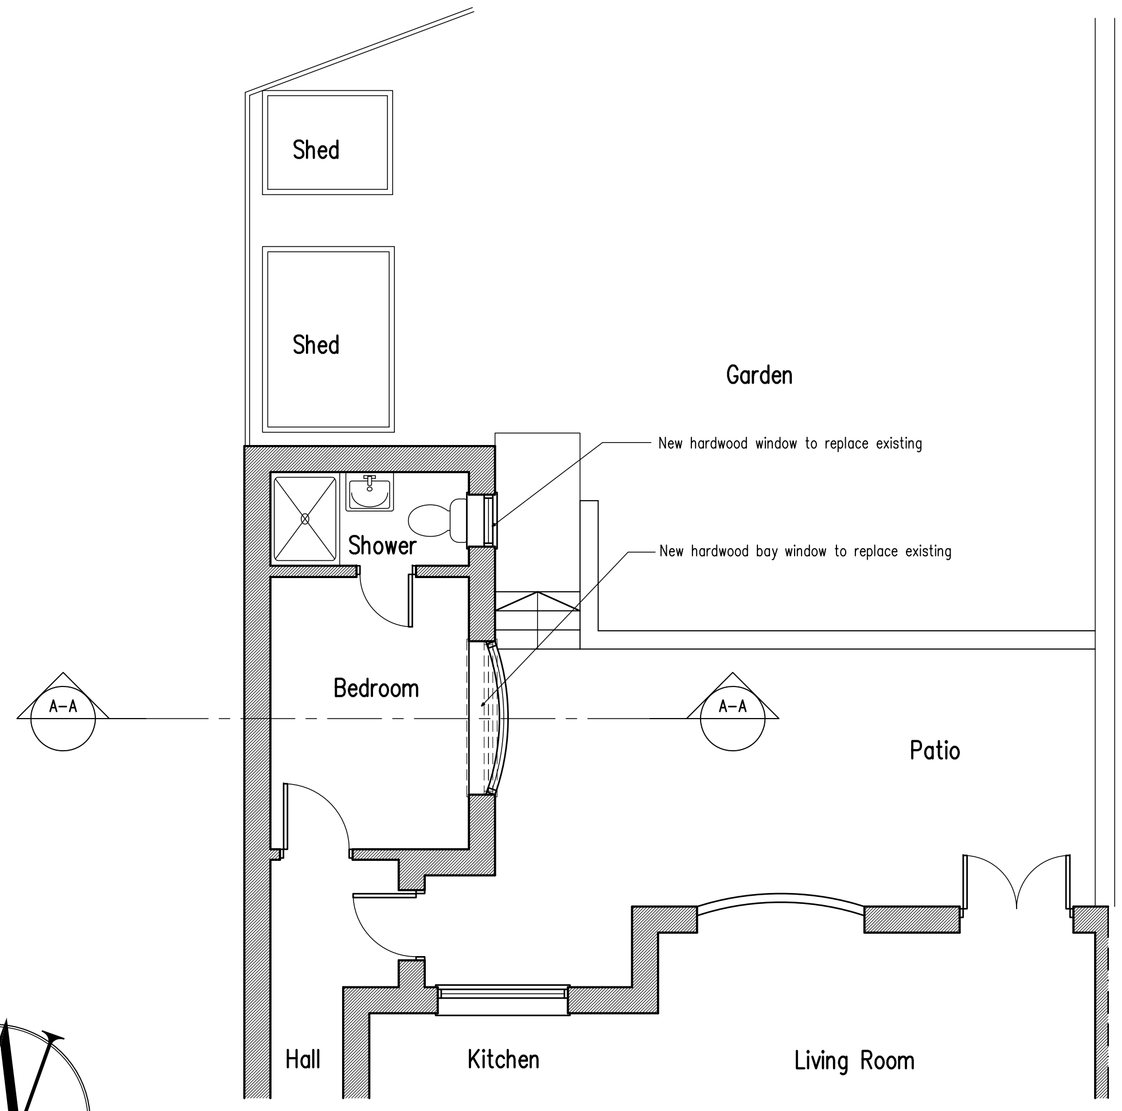

Part Ground Floor Plan

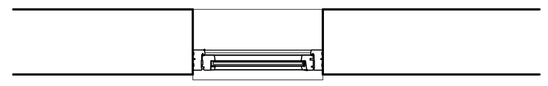

Shower Room Window on plan 1:20

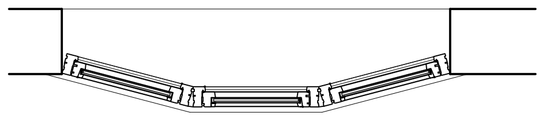

Bedroom Window on plan 1:20

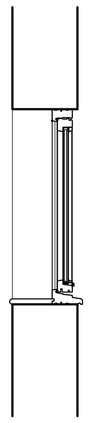

Typical Window Section 1:20

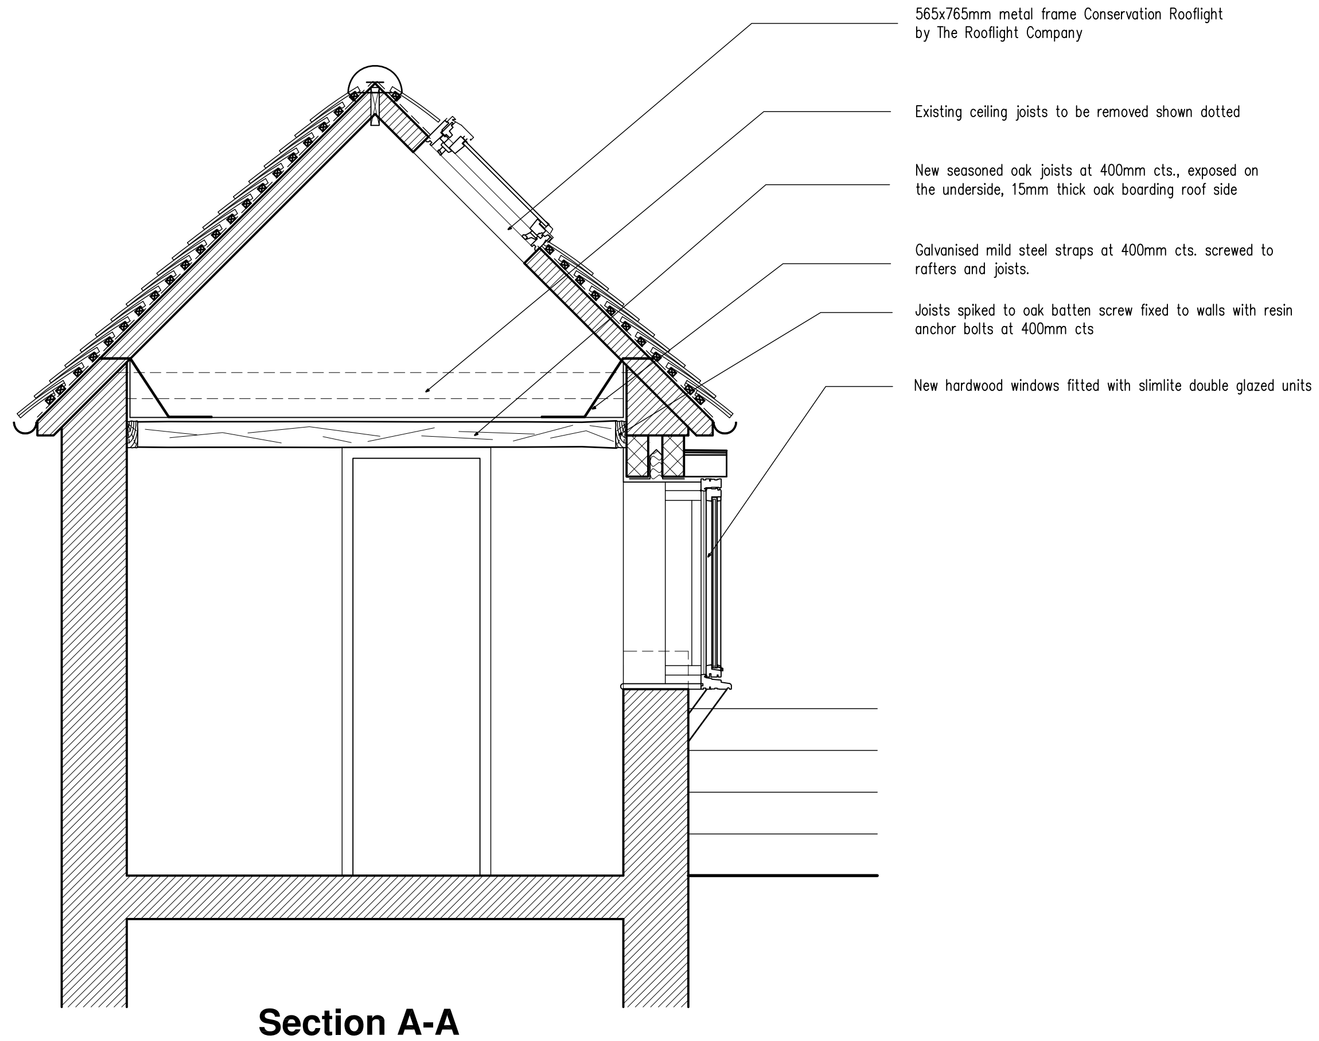

Section A-A

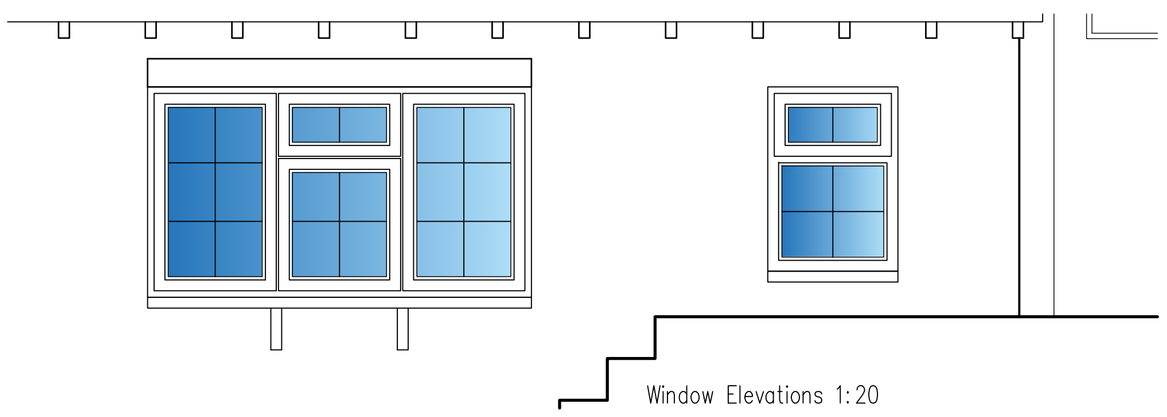

Window Elevations 1:20

Proposed Alterations at: 4 The Street, Shoreham-By-Sea, West Sussex

rja Planning & Building Consultants Ltd.
1st Floor
10 High Street
Shoreham-By-Sea
West Sussex BN43 5DA
t: 01273 467297 mob: 07971 375739
e: rex@rjapbc.co.uk web: www.rjapbc.co.uk

Chartered Institute of Architectural Technologists

PROJECT: 4 The Street, Shoreham-by-Sea, West Sussex		
DRAWING TITLE: Existing Floor Plans & Elevations		
CLIENT: Mr and Mrs J. Campfield	DWG NO: DWG-02	REVISION: A
SCALE: 1:50, 1:20 @ A1	DATE: 12.02.20	DRAWN: rex