
This drawing is copyright and may not be copied or reproduced without the written consent of this practice

The contractor is responsible for setting out and must check all levels and dimensions prior to work being put in hand

The Architect is to be immediately notified of any suspect omissions or discrepancies


REV	DATE	COMMENT	REV BY
A	11.11.24	Building moved forward 1m to retain trees	FB
B	09.12.24	Red line around site adjusted for BNG calculations	FB
C	17.03.25	Building and patio footprints reduced	FB

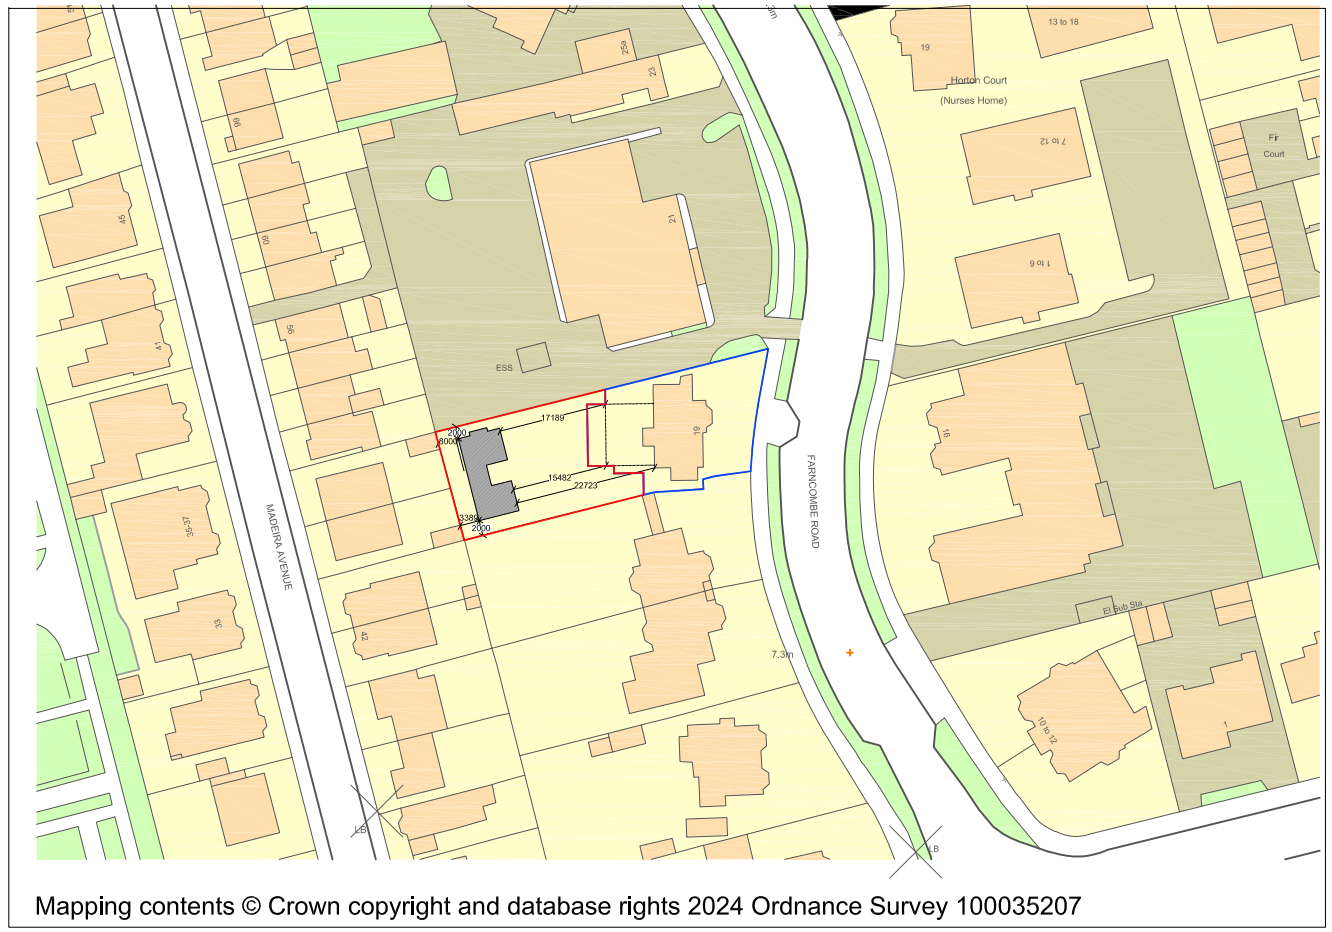

Mapping contents © Crown copyright and database rights 2024 Ordnance Survey 100035207

Proposed Location Plan @ 1 : 1250

0 5 10 20 30 40 50
METRES 1:1250 Scale Bar

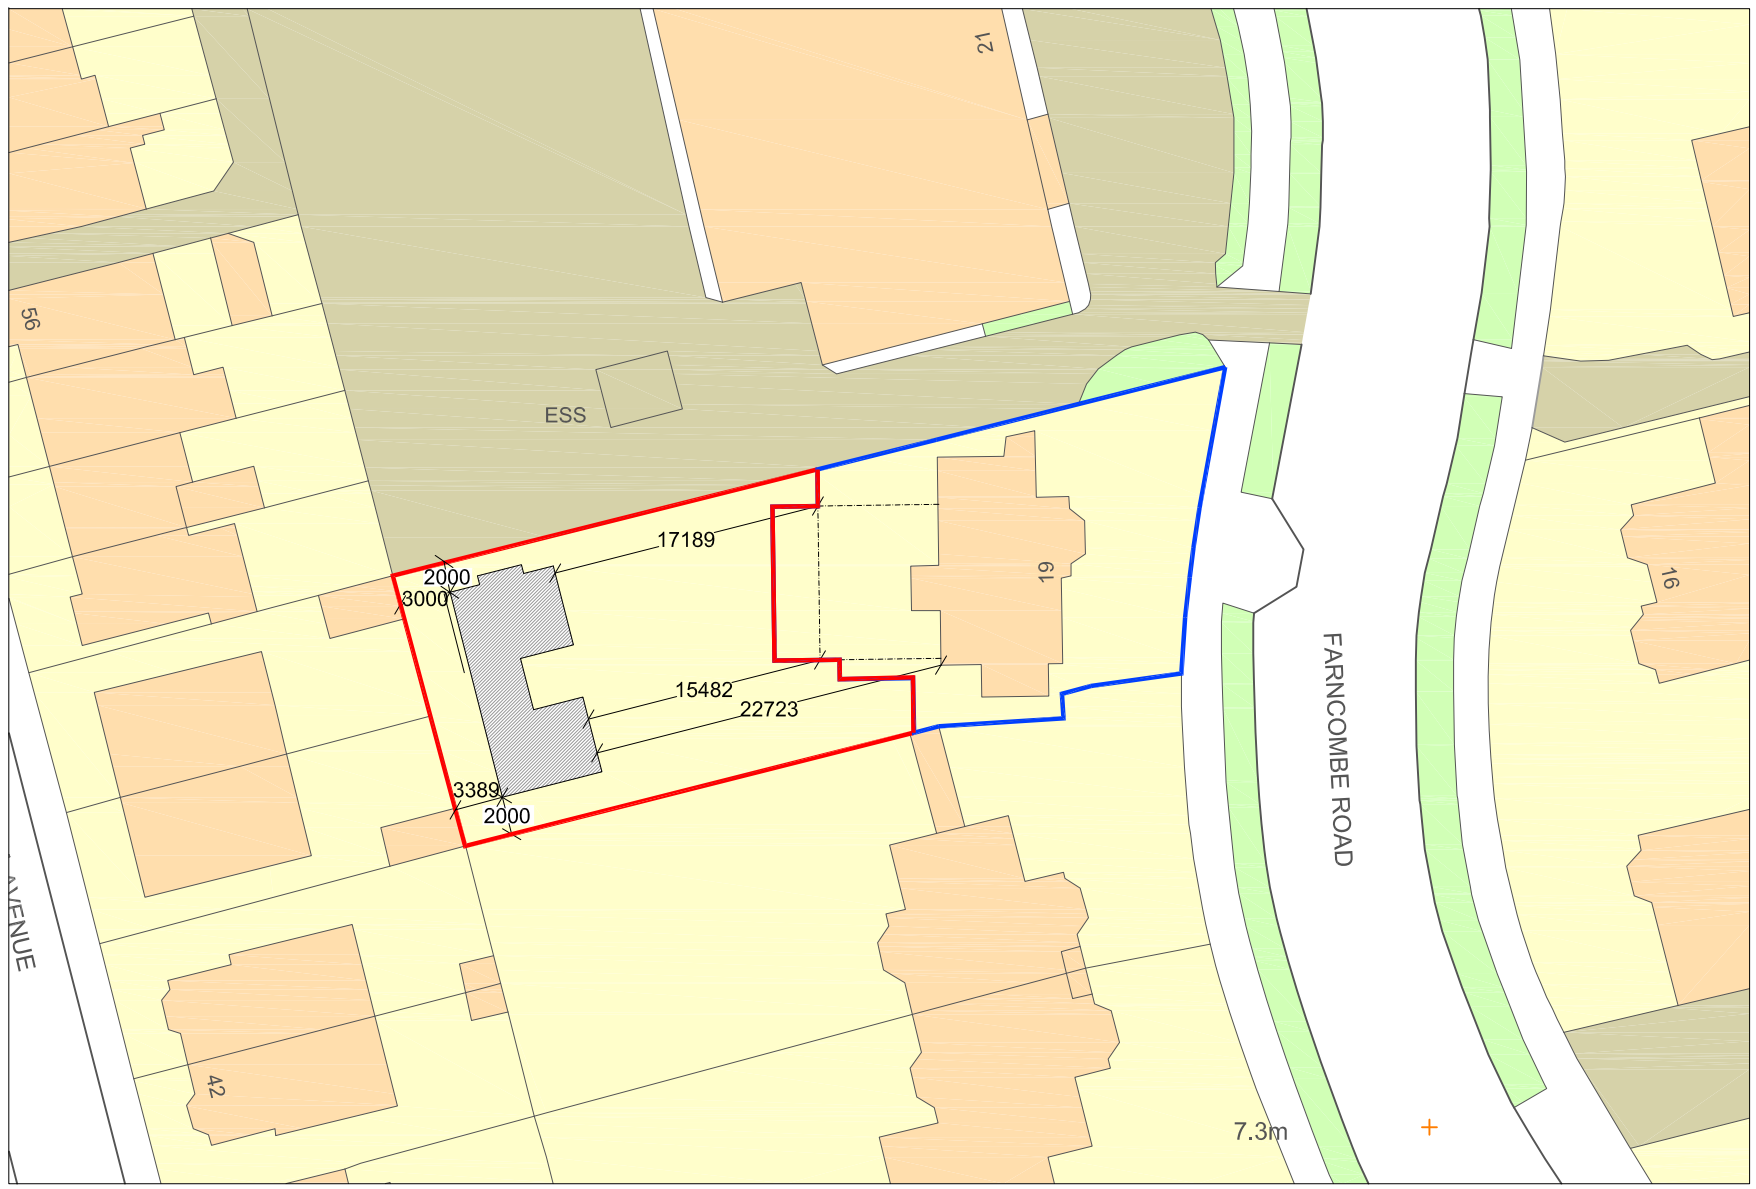

Proposed Block Plan @ 1 : 500

0 1 2 3 4 5 10 15 20 25
METRES 1:500 Scale Bar

N

BROE ARCHITECTURE LTD
CHARTERED ARCHITECTS

66 Haven Way
Newhaven,
East Sussex, BN9 9TD
Telephone: 07769 200068
www.broeandco.co.uk

CLIENT
HASSOCKS FARLEY PROPERTIES

PROJECT
NEW ANNEXE @
19 FARNCOMBE ROAD
WORTHING
WEST SUSSEX
BN11 2AY

DRAWING
PROPOSED LOCATION &
BLOCK PLANS FOR
PLANNING SUBMISSION

scale	date	drawn
1 : 1250 , 1 : 500 @ A3	Sep 2024	FMB

job no	drawing no	revision
9029	PL05	C