PRIOR TO THE COMMENCEMENT OF ANY WORKS, THE BUILDER IS TO CHECK AND/OR DETERMINE ALL CONSTRUCTION DETAILS, INCLUDING CHECKING EXISTING SITE LEVELS AND DIMENSIONSTHE DRAWING IS TO BE READ IN CONJUNCTION WITH ALL OTHER PROJECT DRAWINGS, CONSTRUCTION NOTES AND/OR PROJECT SPECIFICATION. ALL DISCREPANCIES SHOULD BE REPORTED IMMEDIATELY.

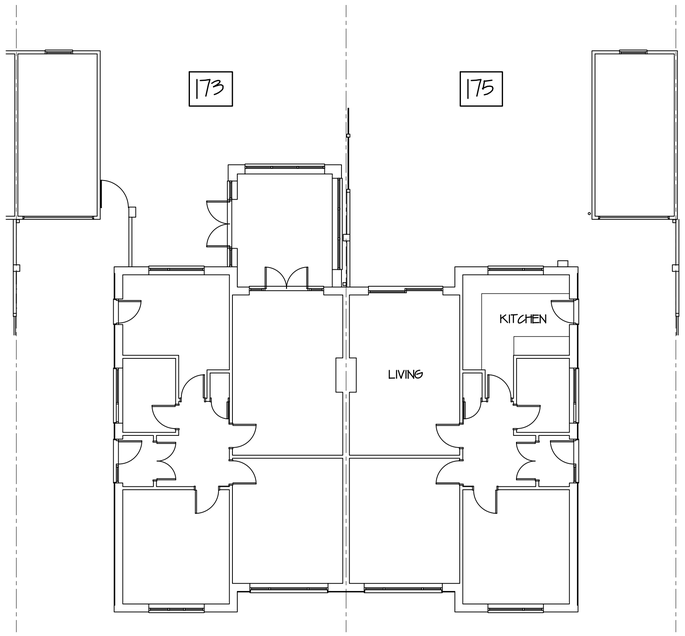

EXISTING FLOOR PLAN

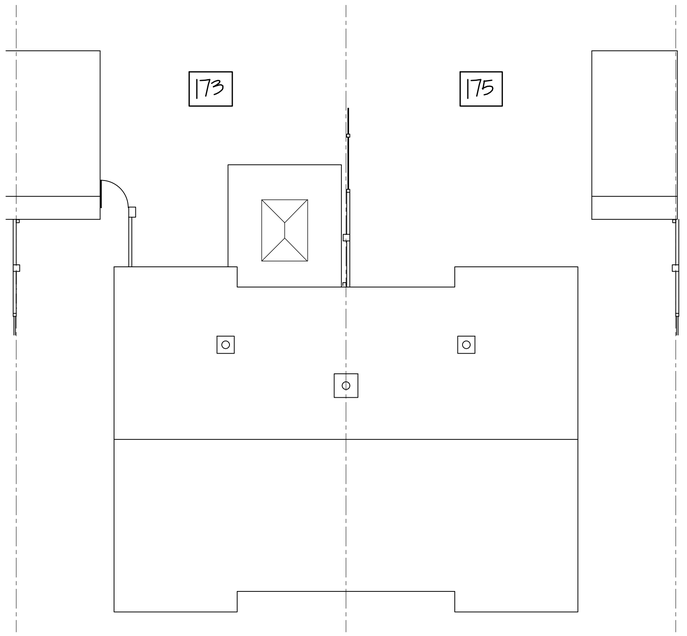

EXISTING ROOF PLAN

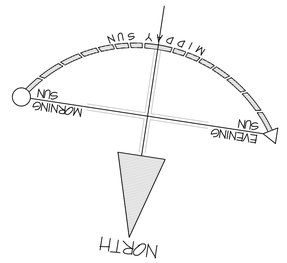

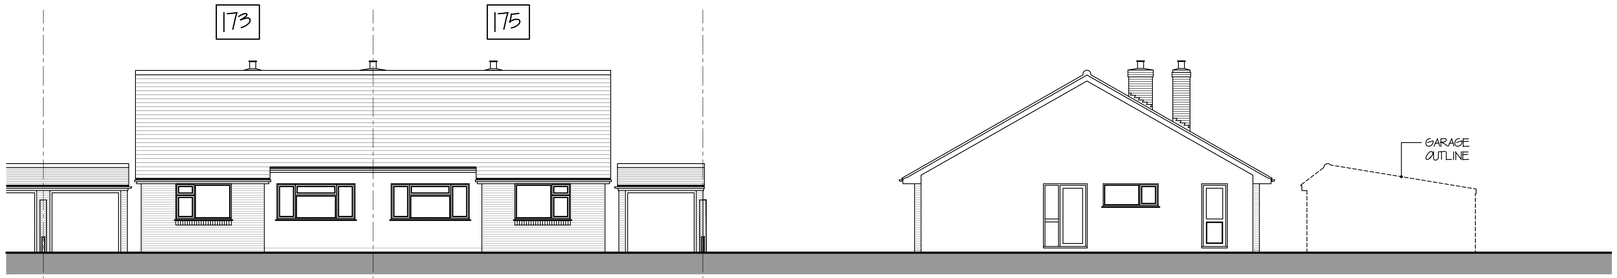

EXISTING FRONT (NORTH) ELEVATION

EXISTING RIGHT SIDE (WEST) ELEVATION



EXISTING REAR (SOUTH) ELEVATION

0 5M 10M

Rev	Date	Details	Drawn
-	-	-	-

Client:

MR & MRS CHARMAN

Site Address:
175 SINGLETON CRESCENT
GORING-BY-SEA, WEST SUSSEX, BN12 5DJ

Description:
EXISTING PLANS AND ELEVATIONS

Status:	PLANNING		
Date:	APR '25	Scale:	1:100@A1
Drawn:	TCA	Checked:	TCA
Job Number:	Drawing Number:	Revision:	
1369	04	–	

TCA ARCHITECTURAL DESIGN
Dorset House,
297-299 Kingston Road,
Leatherhead,
KT22 7PL
Tel: 01372 466443
Email: info@tcalimited.com
www.tcalimited.com

THIS DRAWING IS THE COPYRIGHT OF TAYLOR COX ASSOCIATES AND MUST NOT BE USED IN CONJUNCTION WITH ANY OTHER PROJECT WITHOUT WRITTEN CONSENT