

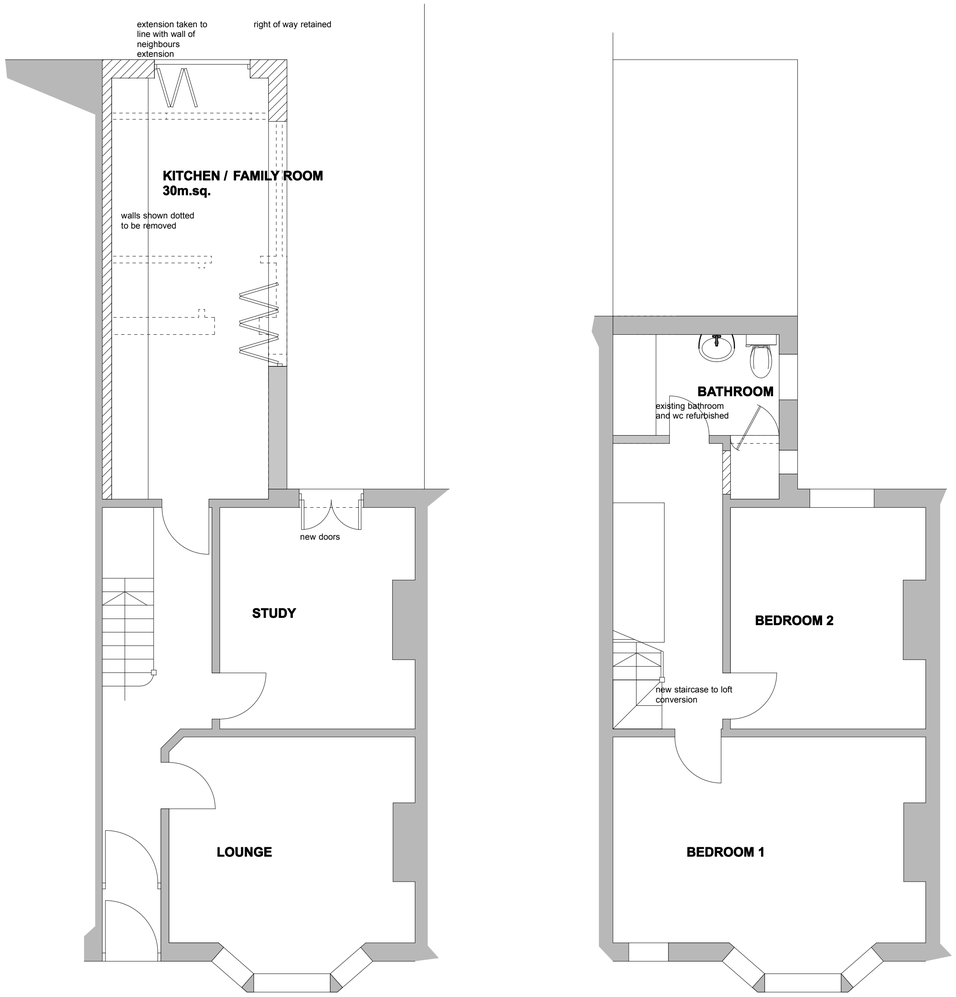


GROUND FLOOR PLAN AS PROPOSED


FIRST FLOOR PLAN AS PROPOSED

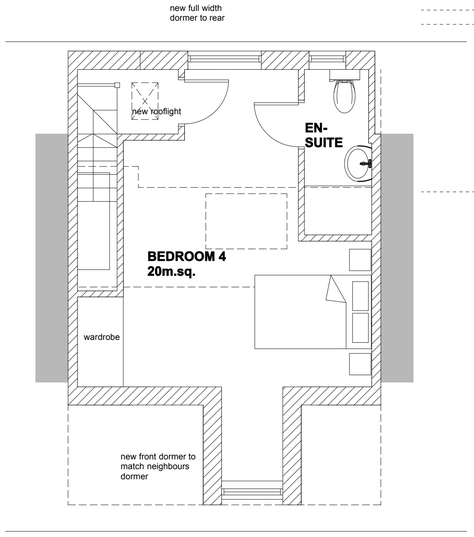


LOFT PLAN AS PROPOSED

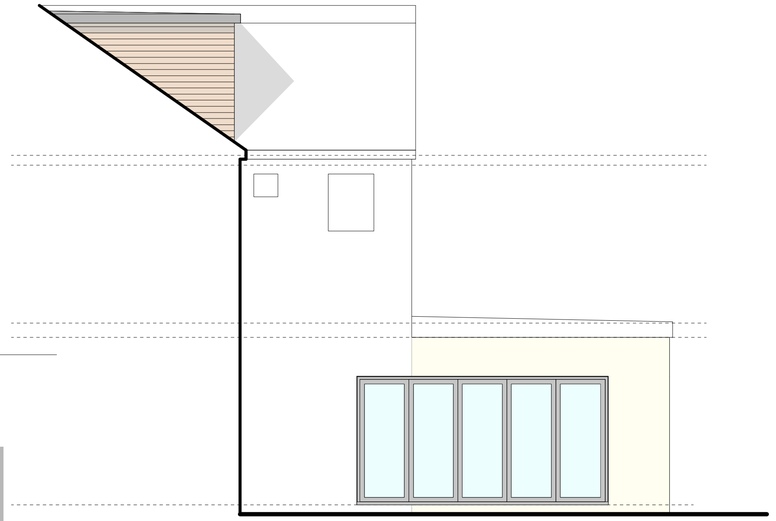


SIDE ELEVATION AS PROPOSED

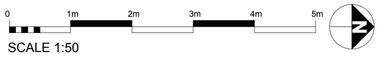


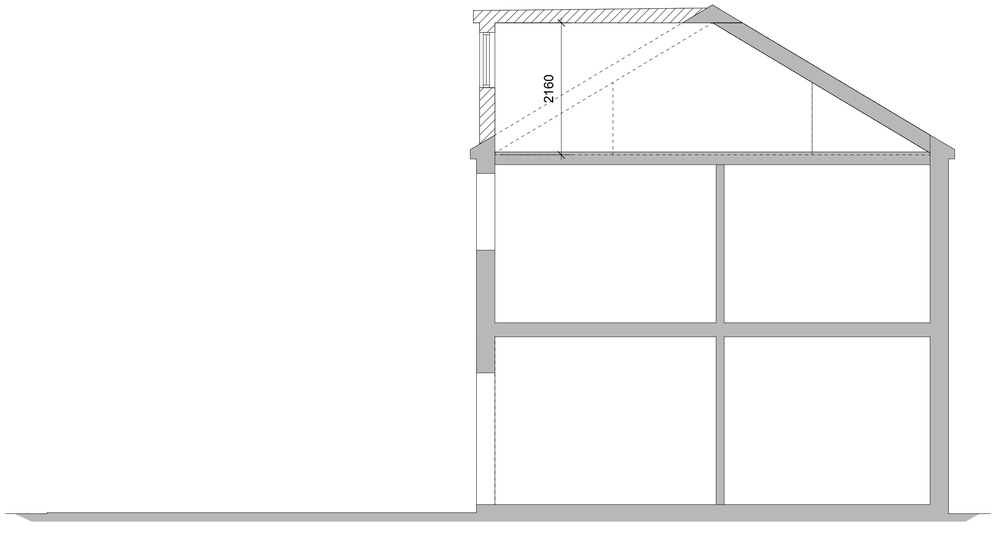

SECTION AS PROPOSED

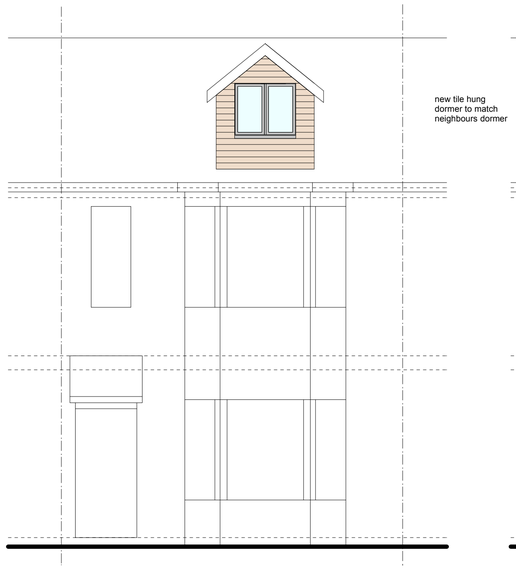

FRONT ELEVATION AS PROPOSED

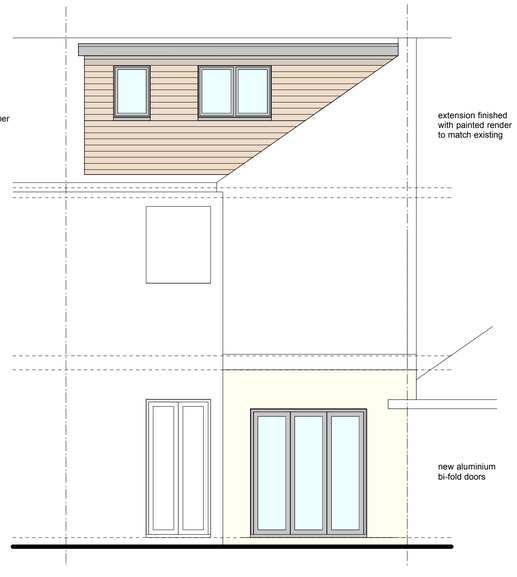

REAR ELEVATION AS PROPOSED

notes:

amendments:

project:	HOUSE REMODELLING AND UPDATING
location:	53 UNDERDOWN ROAD SOUTHWICK
client:	MR R FOULCER AND MRS S CROSS
drawing:	PROPOSED PLANS AND ELEVATIONS
scale: 1:50	page: A1
drawn by: SM	checked by: ----------
date: April 18	drawing number: 3001 - 02
	revision: B