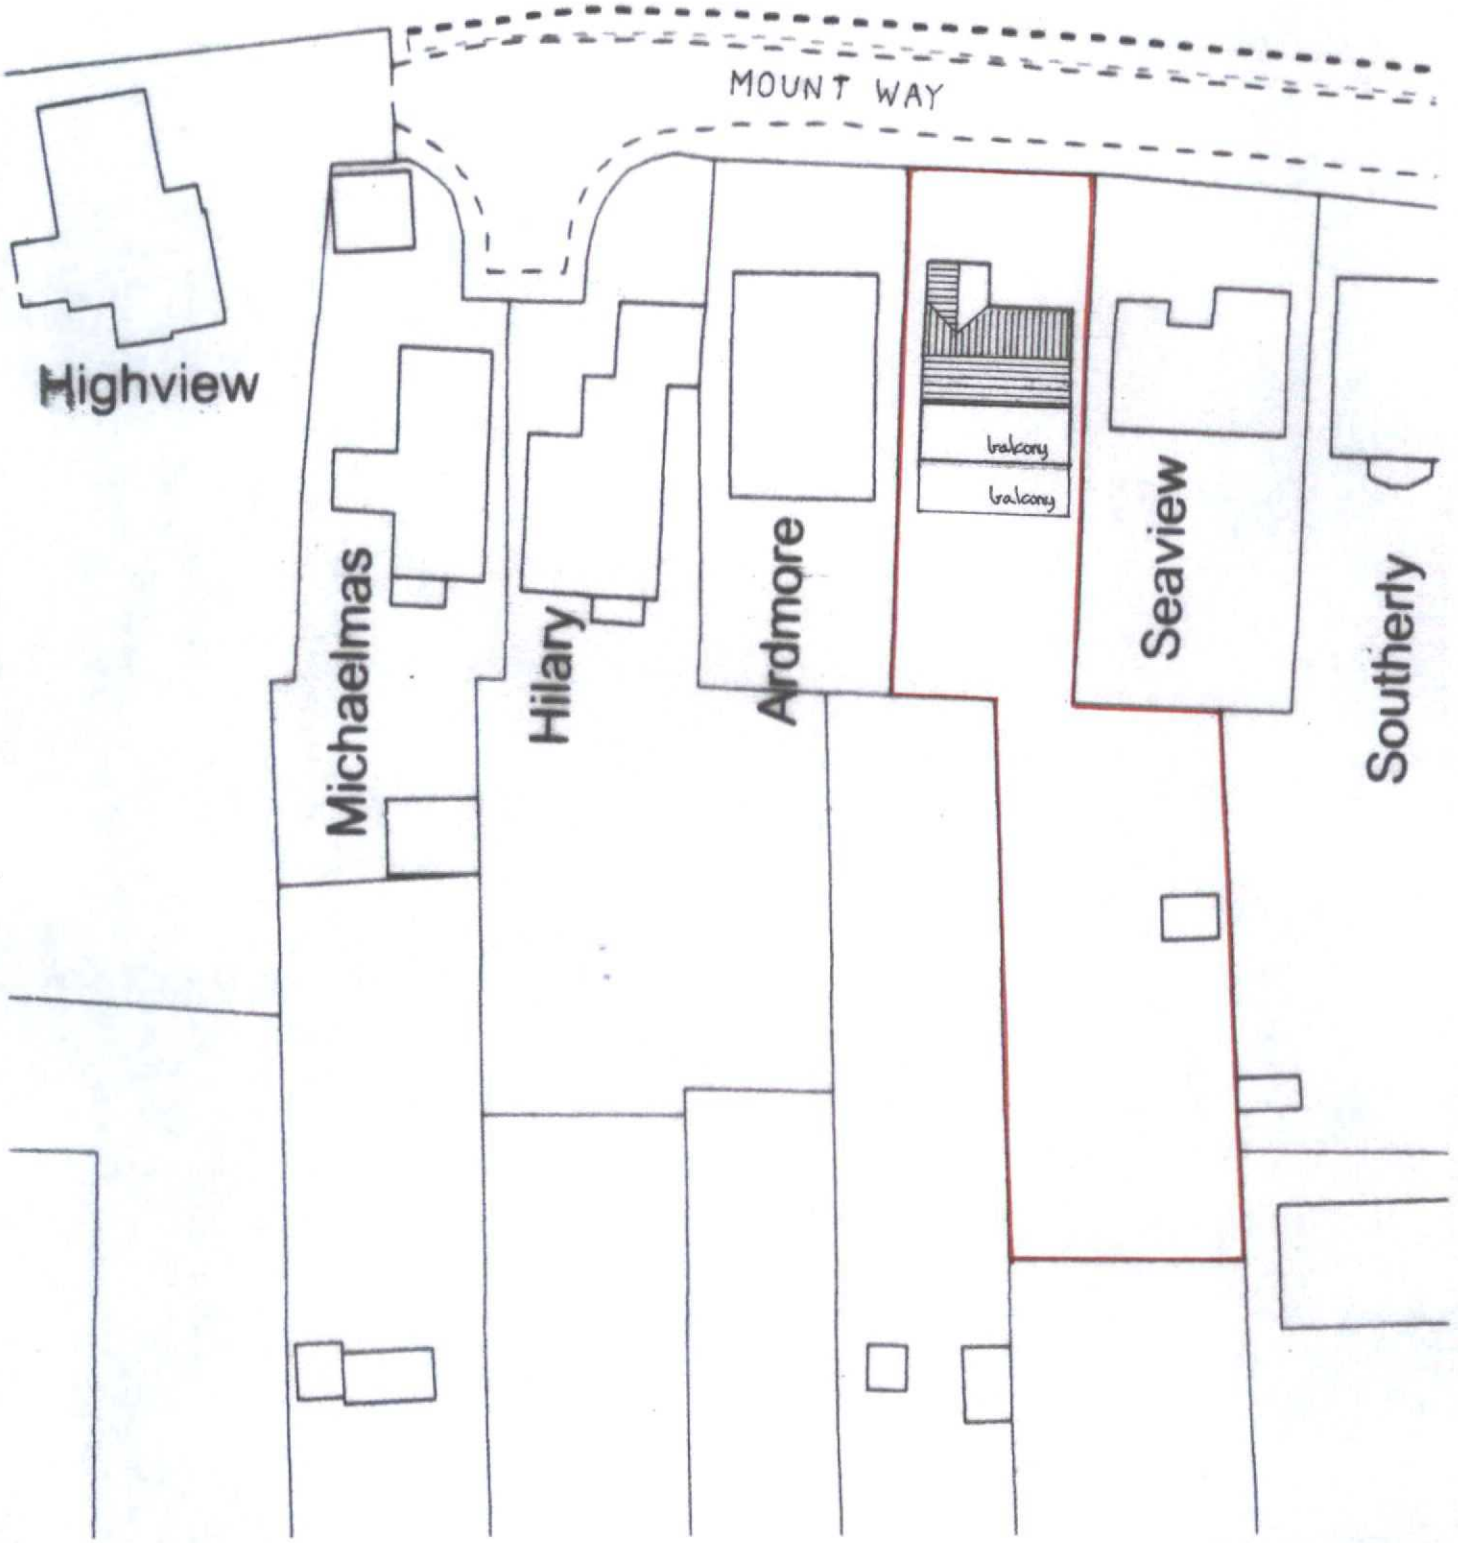


BLOCK PLAN 1:500

5 10 20 30

SCALE BAR @ A4

N

HOBBITS
MOUNT WAY
LANCING

AS EXISTING