



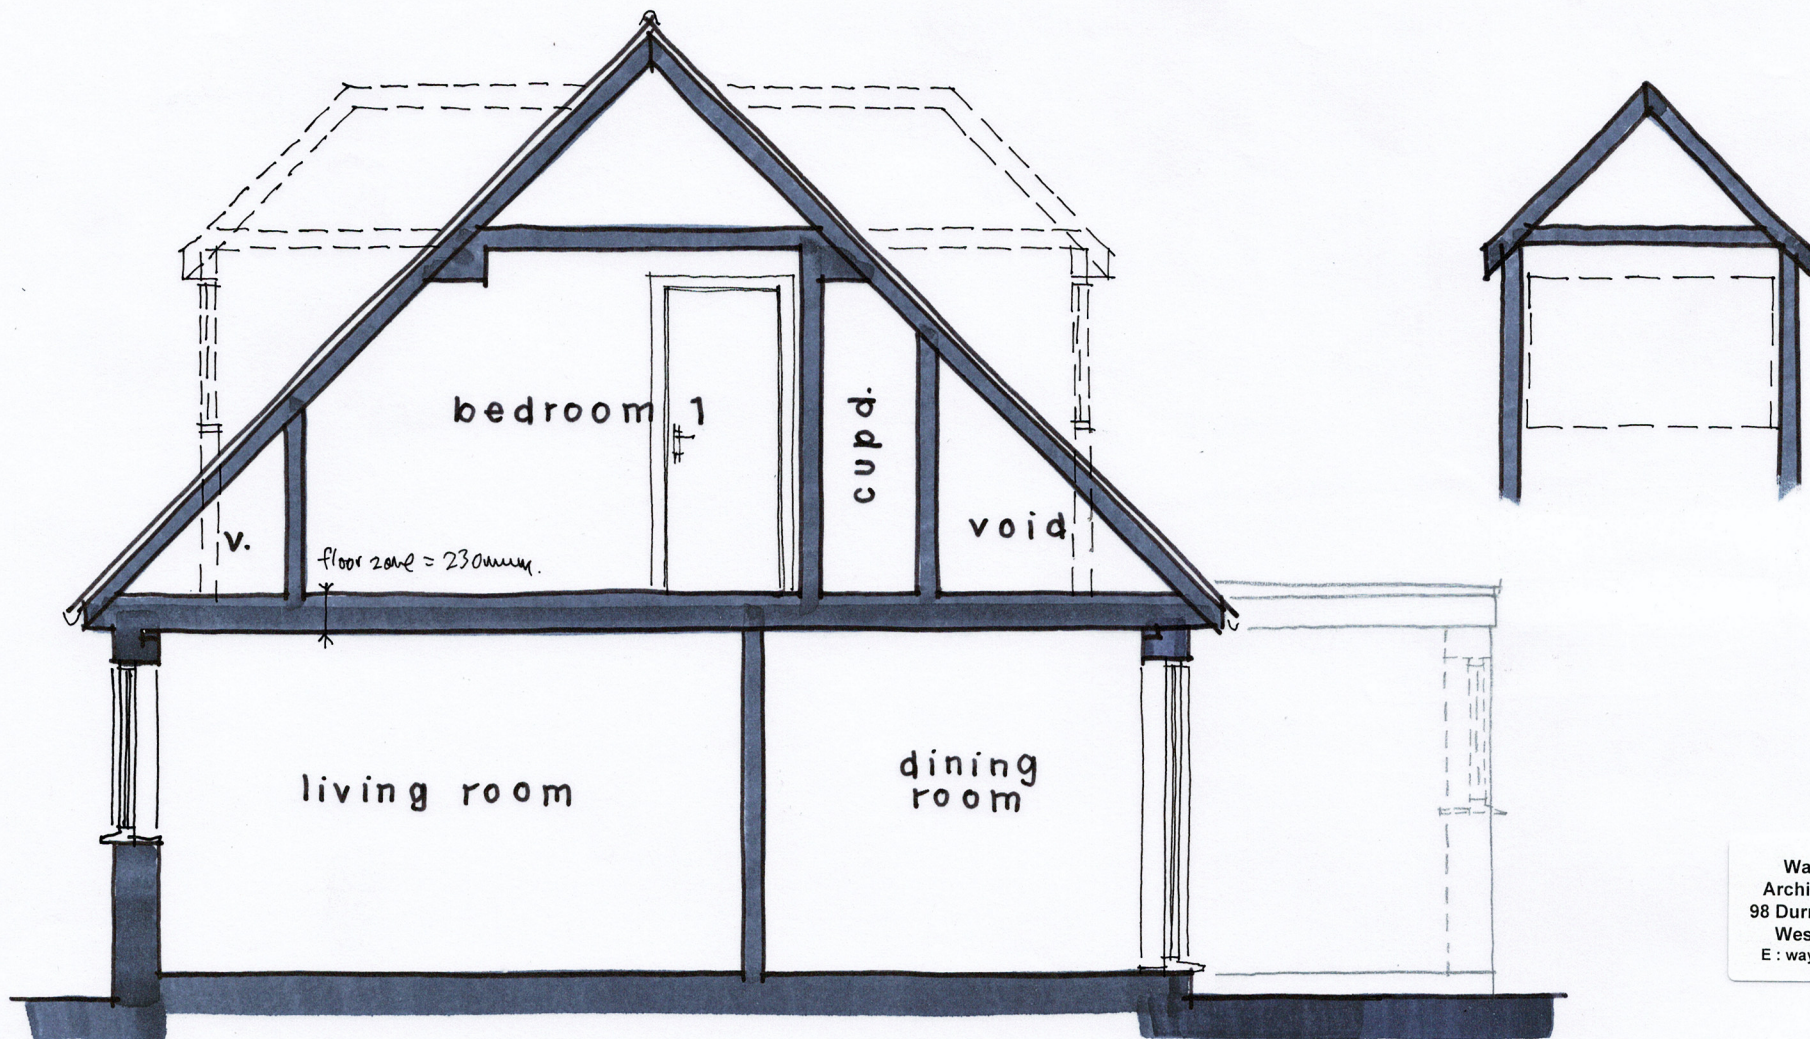

SECTION A-A 1:50 @ A4

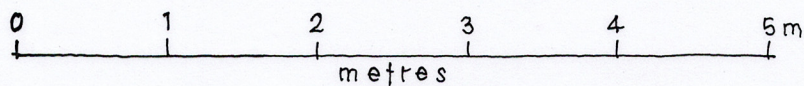

COMPTONS COTTAGE, DURRINGTON HILL, WORTHING
Existing details 01/01
Jan 2020

Wayne Gander MCIAT
Architectural Technologist
98 Durrington Lane, Worthing
West Sussex BN13 2RQ
E : waynegander08@gmail.com