


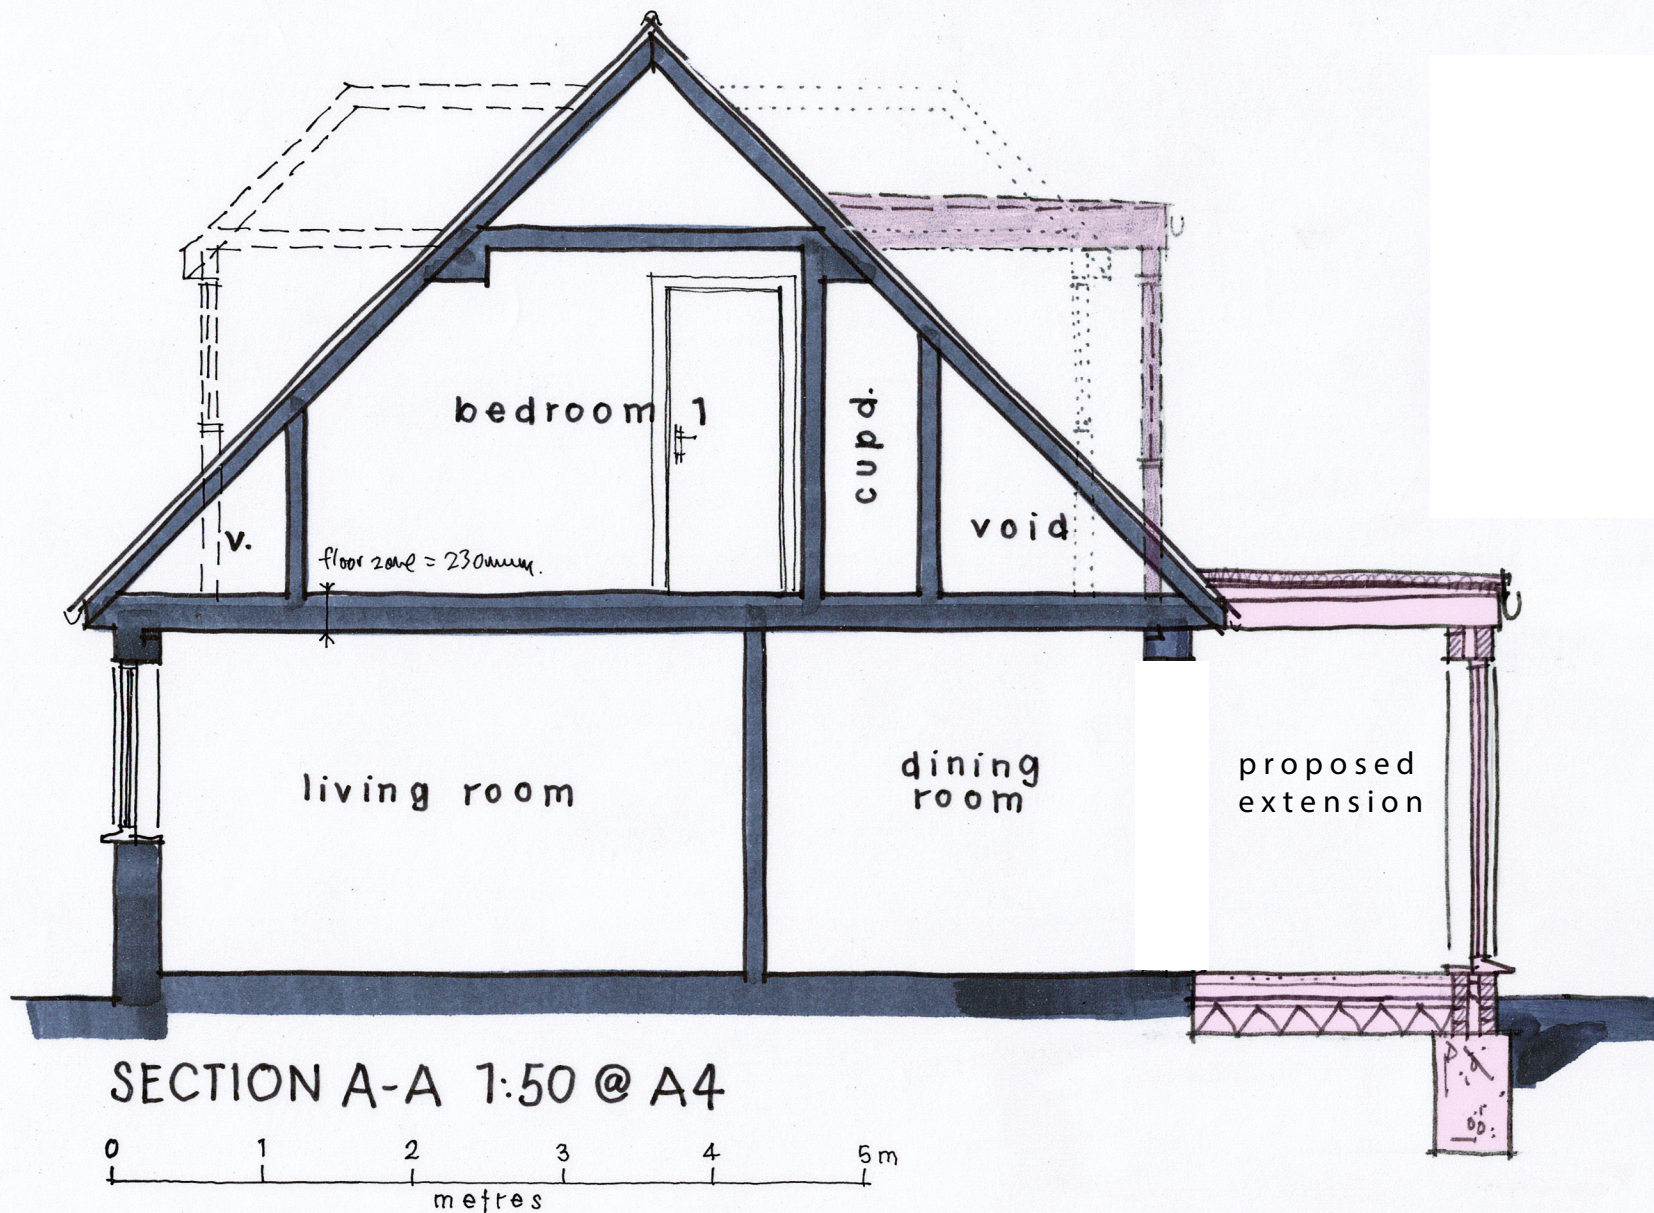

Wayne Gander MCIAT
 Architectural Technologist
 98 Durrington Lane, Worthing
 West Sussex BN13 2RQ
 E : waynegander08@gmail.com

COMPTONS COTTAGE, DURRINGTON HILL, WORTHING
 Proposals 02/02
 May 2026