01 EXISTING LOCATION PLAN
1:1250



Ordnance Survey, (c) Crown Copyright 2012. All rights reserved. Licence number 100020449

02 EXISTING BLOCK PLAN
1:500

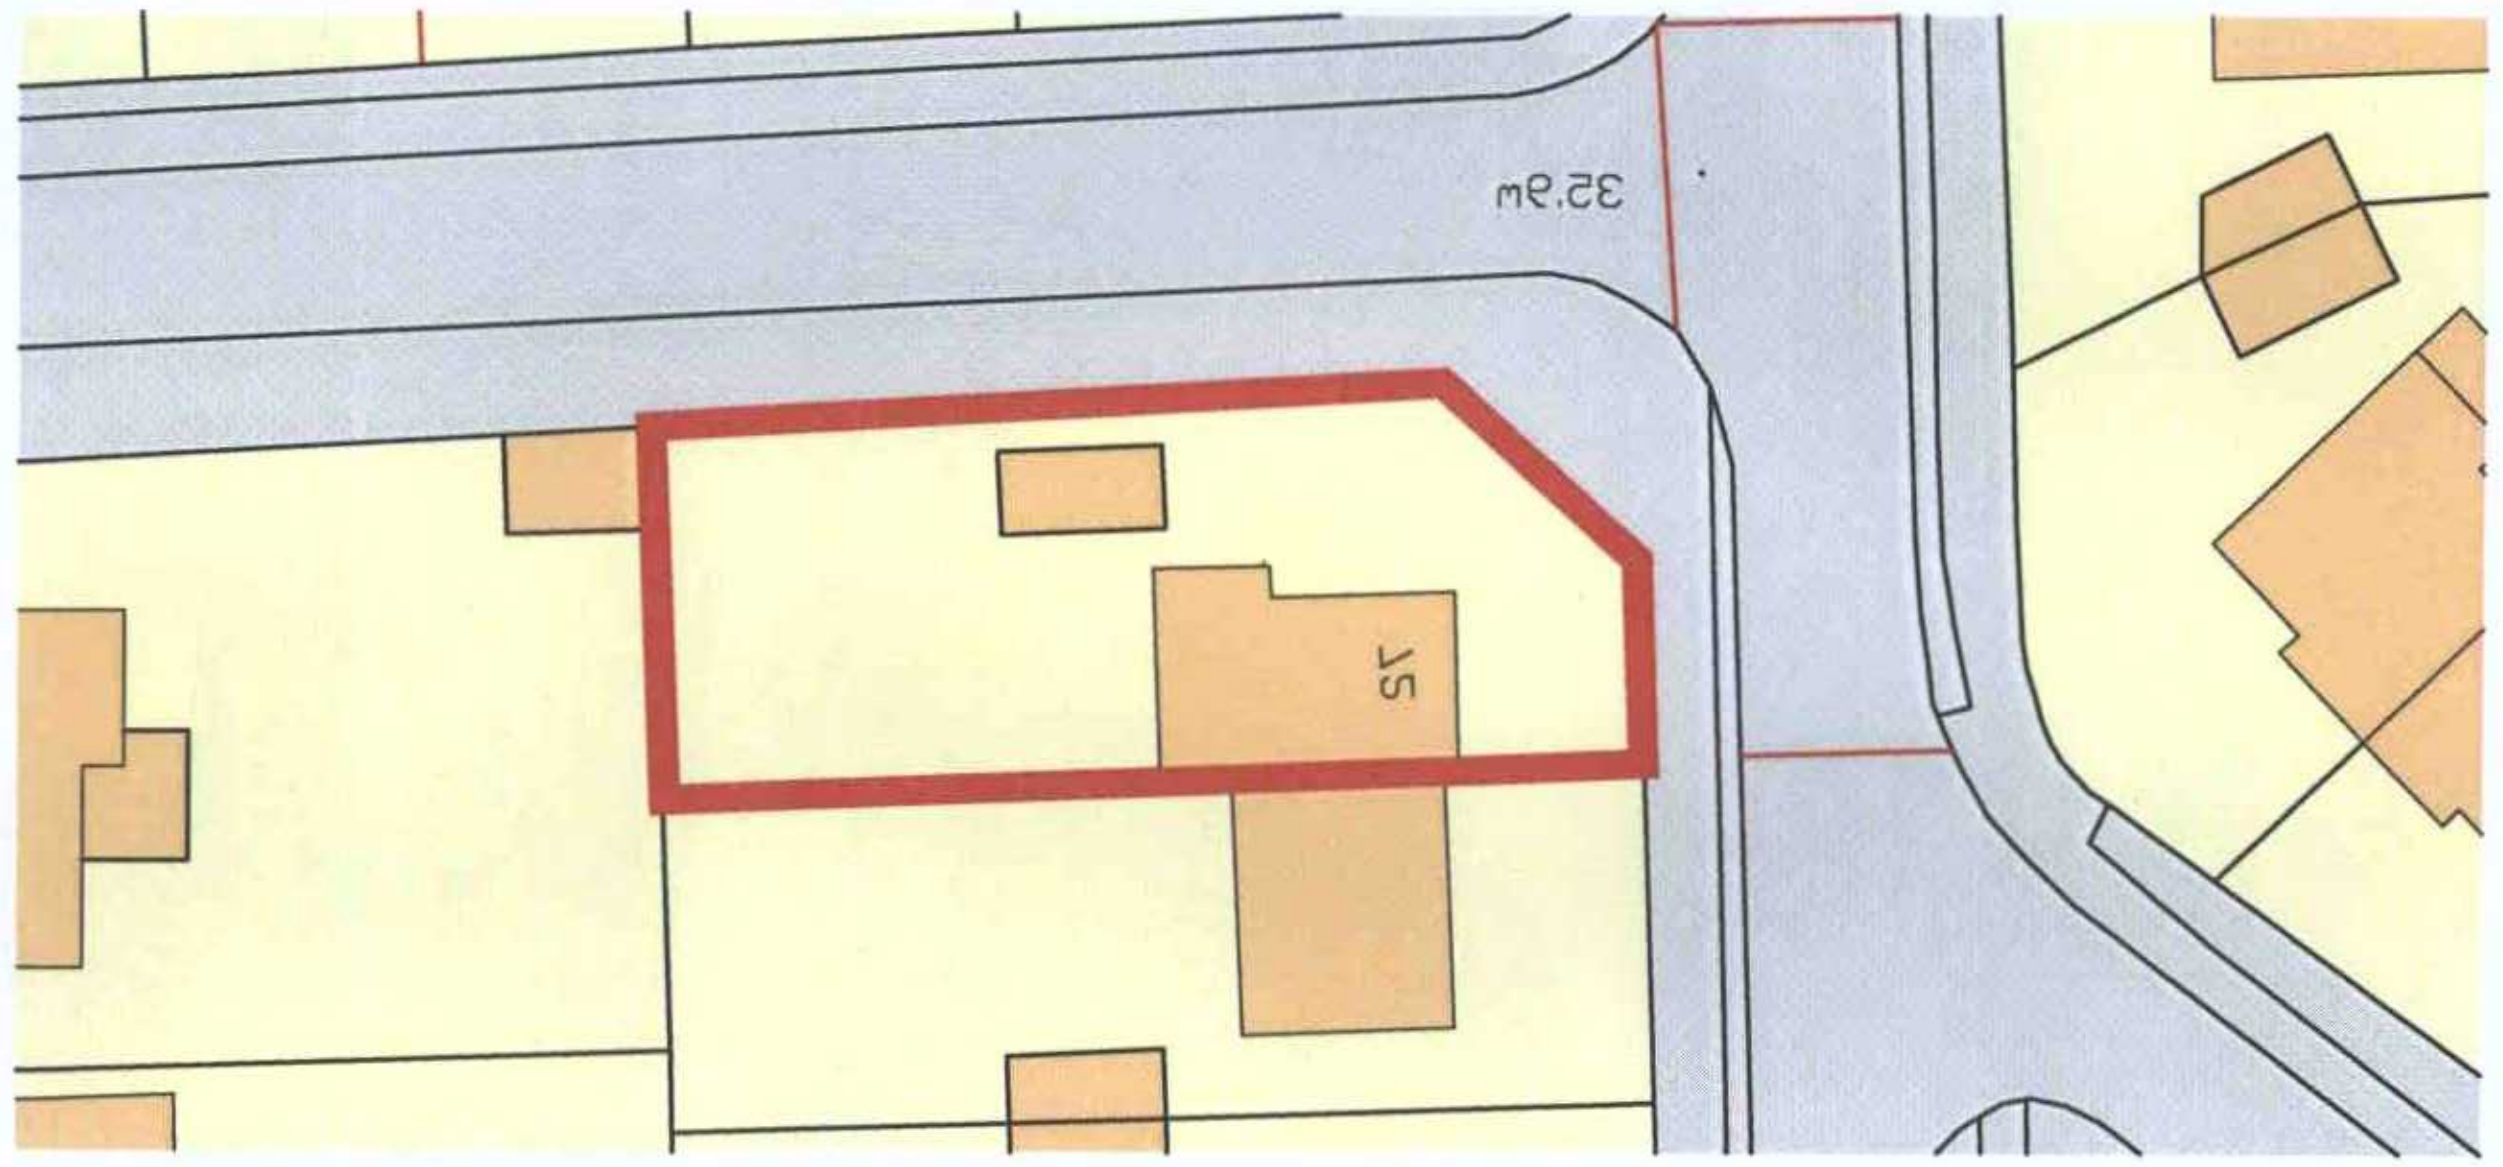

NOTES:

DO NOT SCALE FROM THIS DRAWING. CHECK DIMENSIONS ON SITE PRIOR TO COMMENCEMENT OF WORK ON SITE.
ALL WORK TO CONFORM TO CURRENT BUILDING REGULATIONS, BRITISH STANDARDS AND CODES OF PRACTICE.
THIS DRAWING IS PROTECTED BY THE COPYRIGHT, DESIGNS AND PATENTS ACT, 1988.

REVISIONS

DATE:	REV:	NOTES:
--.--.--	-	.

VALID 14 SEP 2012
AWDM/1073/12
ADUR & WORTHING PLANNING SERVICES

PYRUS ARCHITECTURE + DESIGN
GF, 7, LAURISTON RD.
BRIGHTON
BN1 6SN
+44(0)7782 221 582
OHLVERNATHAN@GMAIL.COM

PROJECT:
72, THE DRIVE,SHOREHAM-B-S

CLIENT:
MR & MRS P REDWOOD

DATE:	SCALE:	DRAWN:	CHECKED:
AUG '12	V@A3	NC	NC

PROJECT NUMBER:	DRAWING NUMBER:	REVISION:
12.17	(10)000	-

TITLE:
EXISTING LOCATION AND BLOCK PLAN

STATUS:
PLANNING