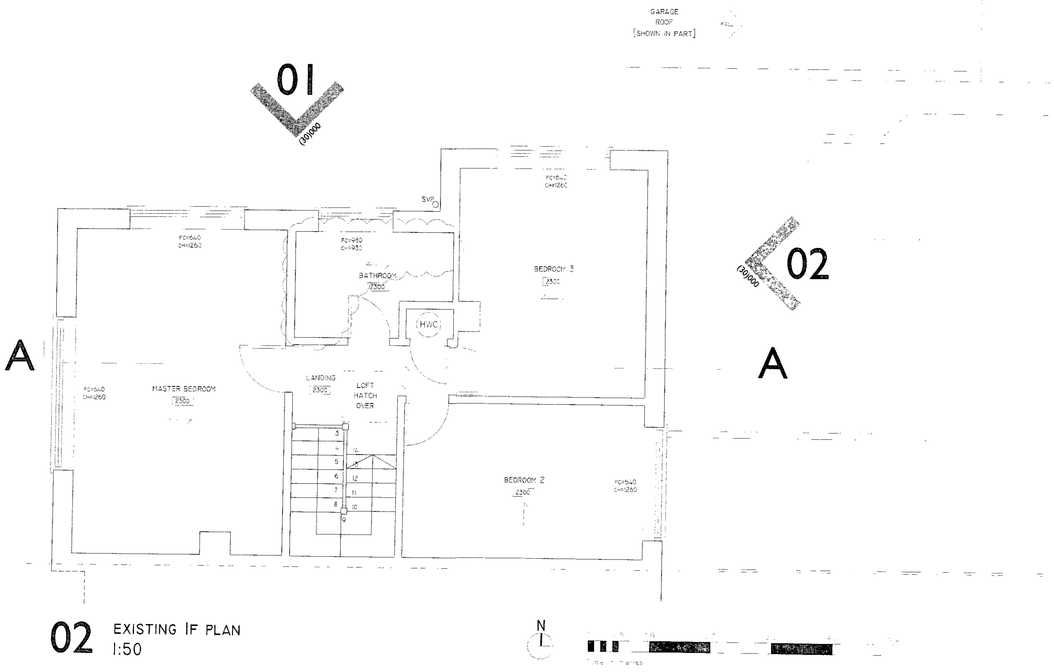

02 EXISTING IF PLAN
1:50

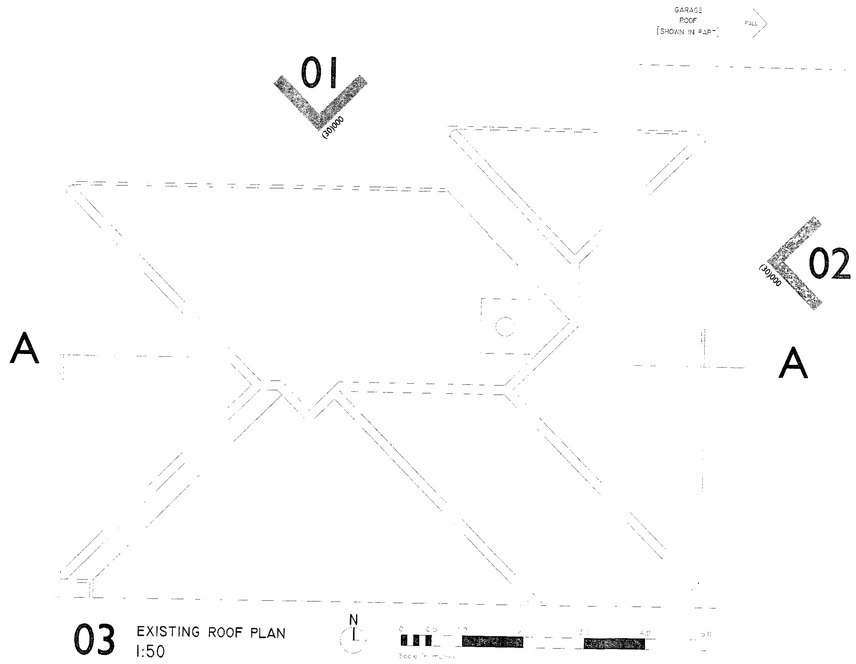

03 EXISTING ROOF PLAN
1:50

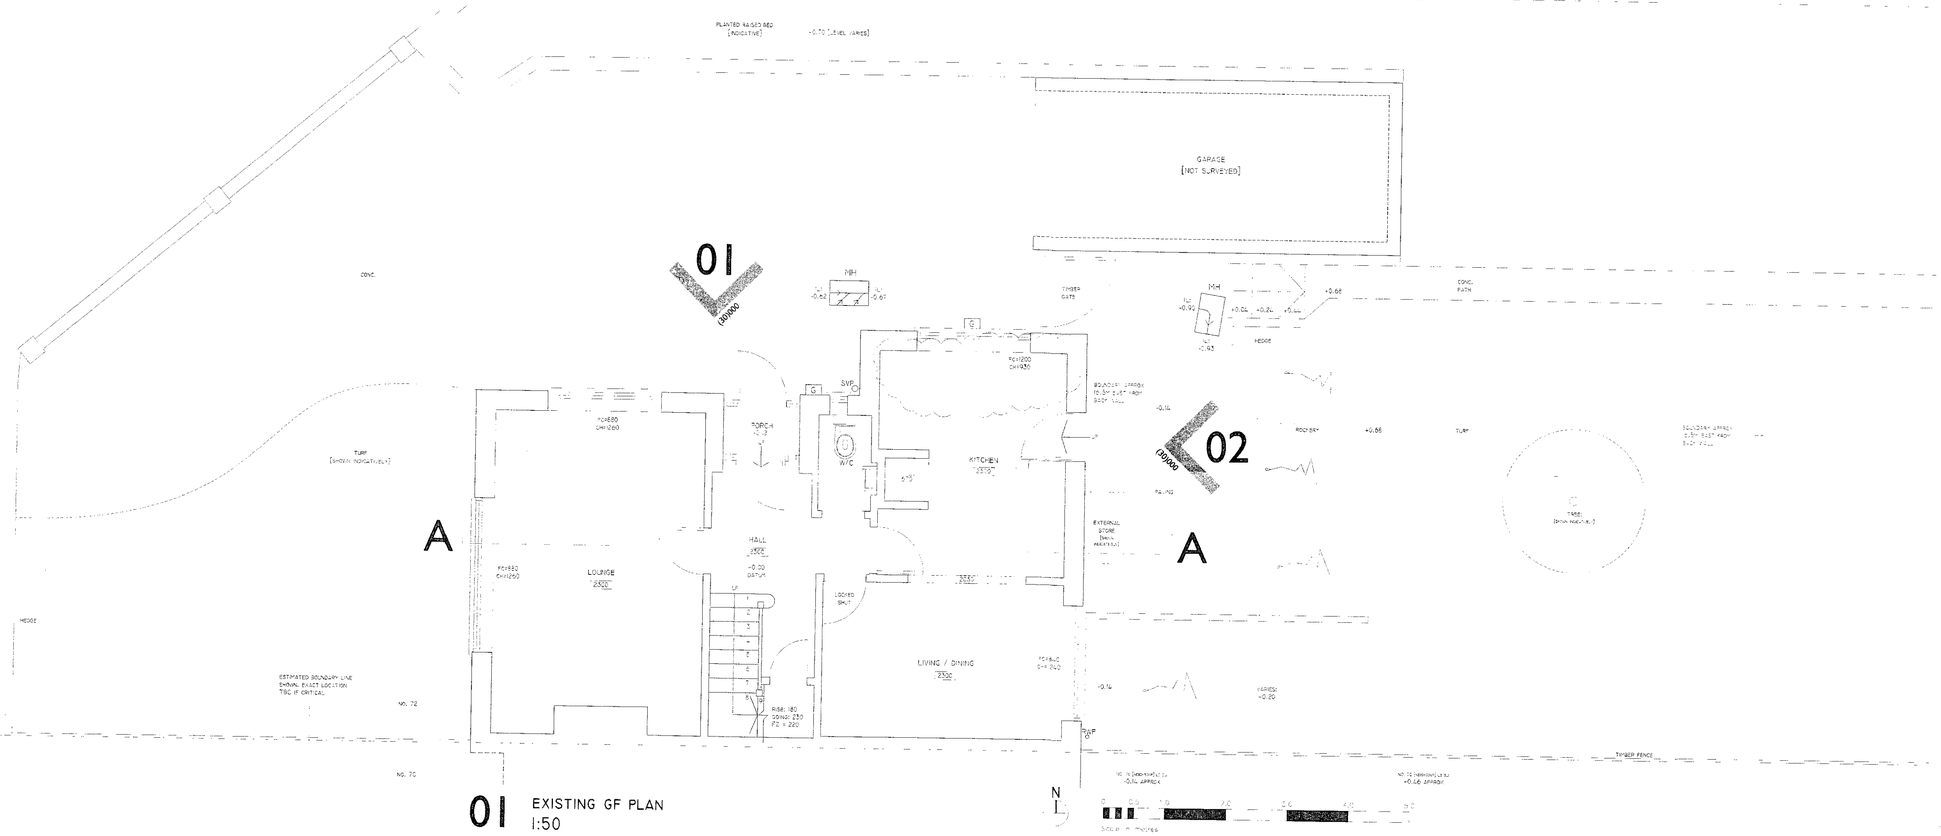

01 EXISTING GF PLAN
1:50

NOTES:

ADVERTISING SERVICES
AWDM/1073/12
VALID 14 SEP 2012

DO NOT SCALE FROM THIS DRAWING. CHECK DIMENSIONS ON SITE PRIOR TO COMMENCEMENT OF WORK ON SITE.
ALL WORK TO CONFORM TO CURRENT BUILDING REGULATIONS, BRITISH STANDARDS AND CODES OF PRACTICE.
THIS DRAWING IS PROTECTED BY THE COPYRIGHT, DESIGNS AND PATENTS ACT, 1988.

REVISIONS

DATE:	REV:	NOTES:
17.08.12	A	Levels updated.
21.08.12	B	Kitchen & sanware omitted to reflect existing fittings.

PYRUS ARCHITECTURE + DESIGN,
GT 7, LAURISTON RD,
BRIGHTON,
BN1 6SN
+44(0)7782 221 582
CHILVERSHATHAM@GMAIL.COM

PROJECT:
72, THE DRIVE, SHOREHAM-BY-SEA

CLIENT:
MR & MRS P REDWOOD

DATE:	SCALE:	DRAWN:	CHECKED:
JUL'12	1:50@A1 1:100@A3	NC	NC

PROJECT NUMBER:	DRAWING NUMBER:	REVISION:
12.17	(20)000	B

TITLE:
EXISTING GROUND, FIRST AND ROOF PLANS

STATUS:
MEASURED SURVEY