NOTES:

ADUR & WORTHING
SERVICES
AWDM/1073/12
VALID 14 SEP 2012

DO NOT SCALE FROM THIS DRAWING. CHECK DIMENSIONS ON SITE PRIOR TO COMMENCEMENT OF WORK ON SITE.
ALL WORK TO CONFORM TO CURRENT BUILDING REGULATIONS, BRITISH STANDARDS AND CODES OF PRACTICE.
THIS DRAWING IS PROTECTED BY THE COPYRIGHT, DESIGNS AND PATENTS ACT, 1988.

REVISIONS

DATE:	REV:	NOTES:
-.-.-	-	.

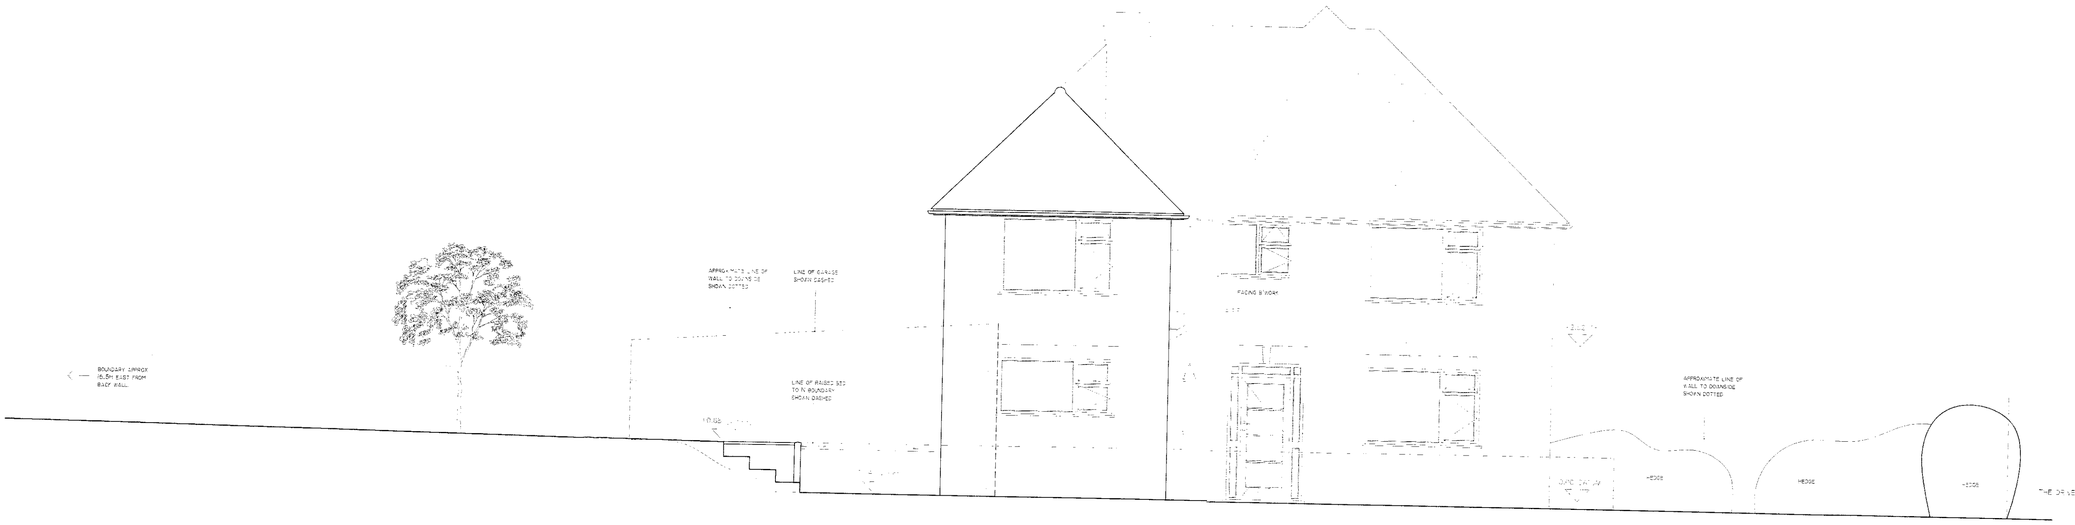

01 EXISTING WEST ELEVATION / DOWNSIDE
1:50



02 EXISTING NORTH ELEVATION / REAR
1:50

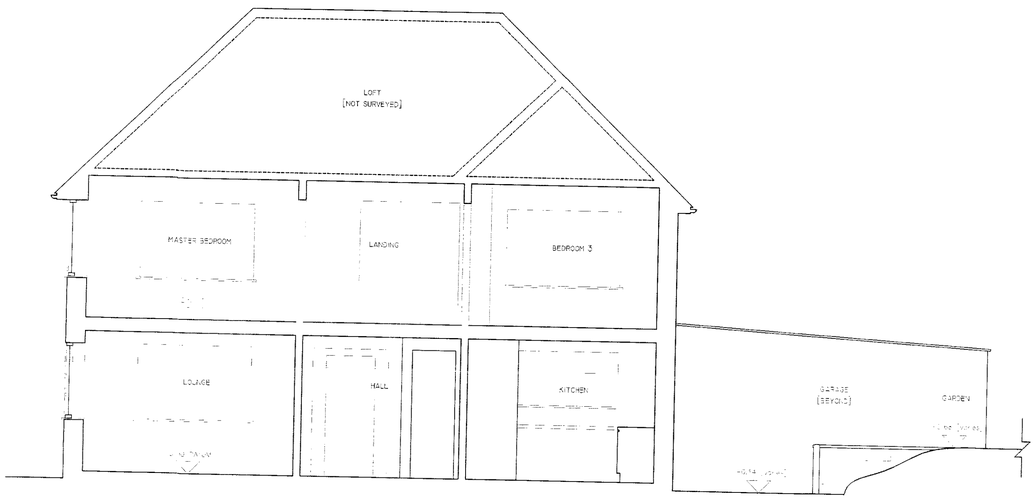

03 EXISTING SECTION AA
1:50

PYRUS
PYRUS ARCHITECTURE + DESIGN,
GF, 7, LAURISTON RD,
BRIGHTON,
BN1 6SN
+44(0)7782 221 382
CHILVERSMATHAM@GMAIL.COM

PROJECT:
72, THE DRIVE, SHOREHAM-BY-SEA

CLIENT:
MR & MRS P REDWOOD

DATE:	SCALE:	DRAWN:	CHECKED:
JUL'12	1:50@A1 1:100@A3	NC	NC

PROJECT NUMBER:	DRAWING NUMBER:	REVISION:
12.17	(30)00	-

TITLE:
EXISTING SECTION AA & NORTH + EAST ELEVATIONS

STATUS:
MEASURED SURVEY