
PROPOSED HARDSTANDING AT 30 PENSTONE CLOSE, LANCING

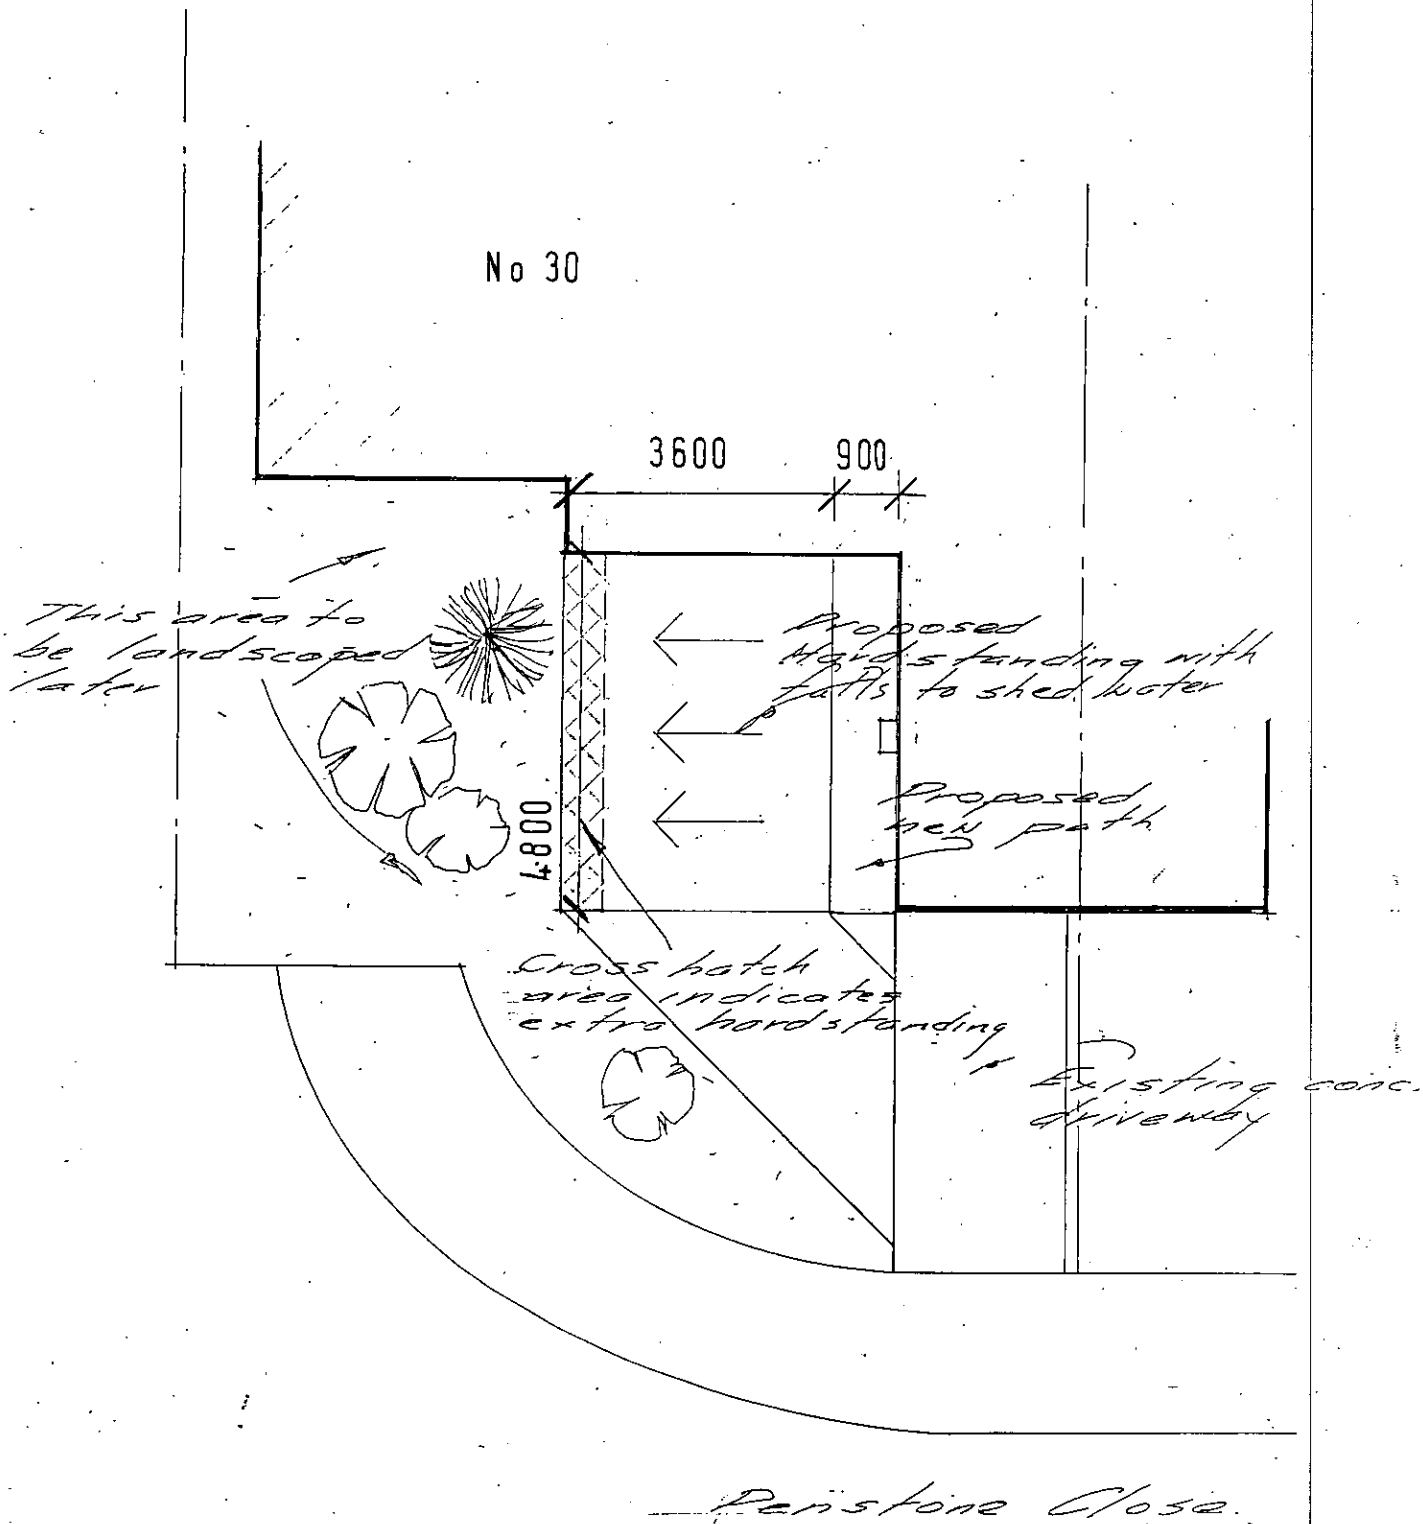

GROUND PLAN 1:100

DWG No DFG/408/0037/1/A

ADU[illegible] PLA[illegible]	NG CES
PLAN	AWDM/1129/12
DATE VALID	17 SEP 2012