FOR PLANNING PURPOSES

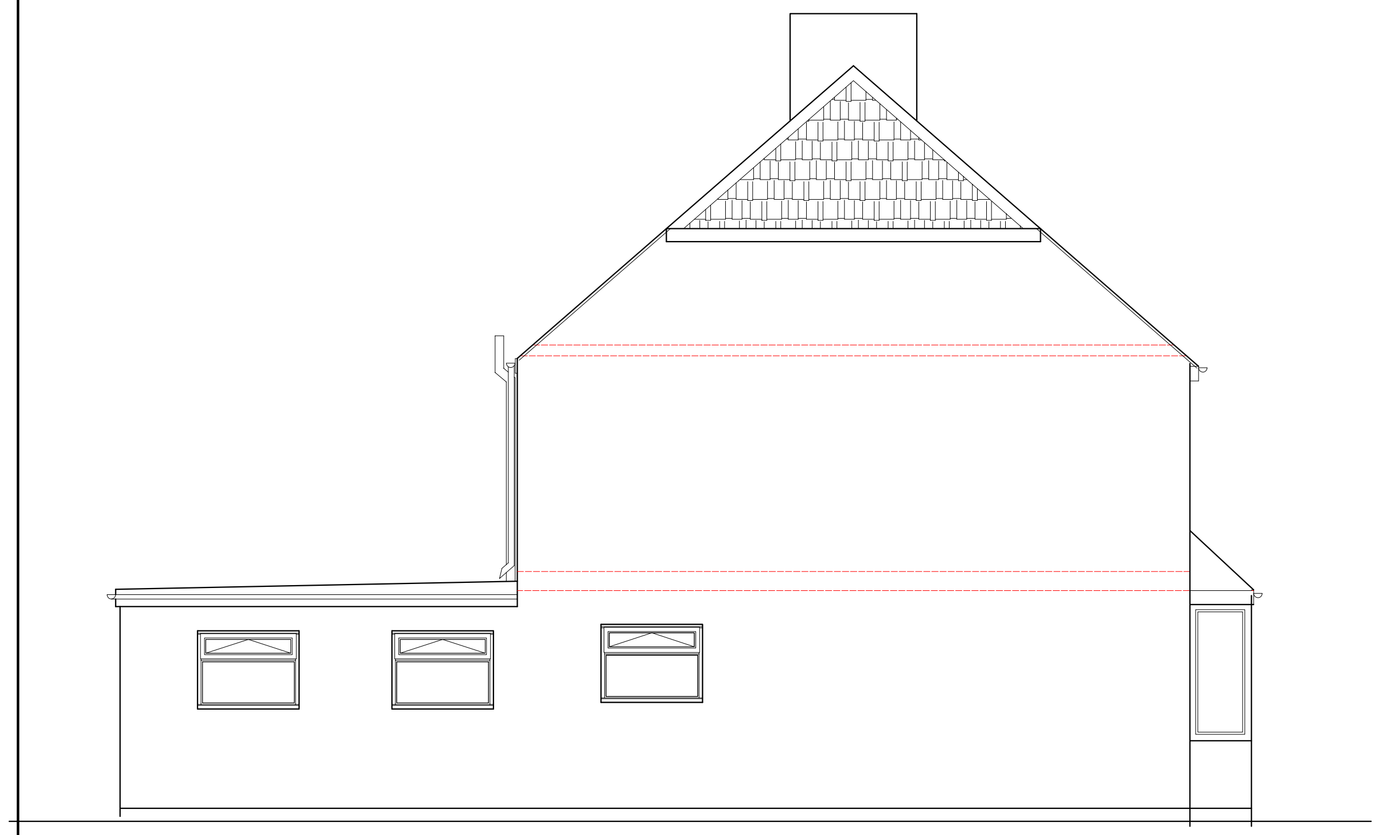

WEST ELEVATION

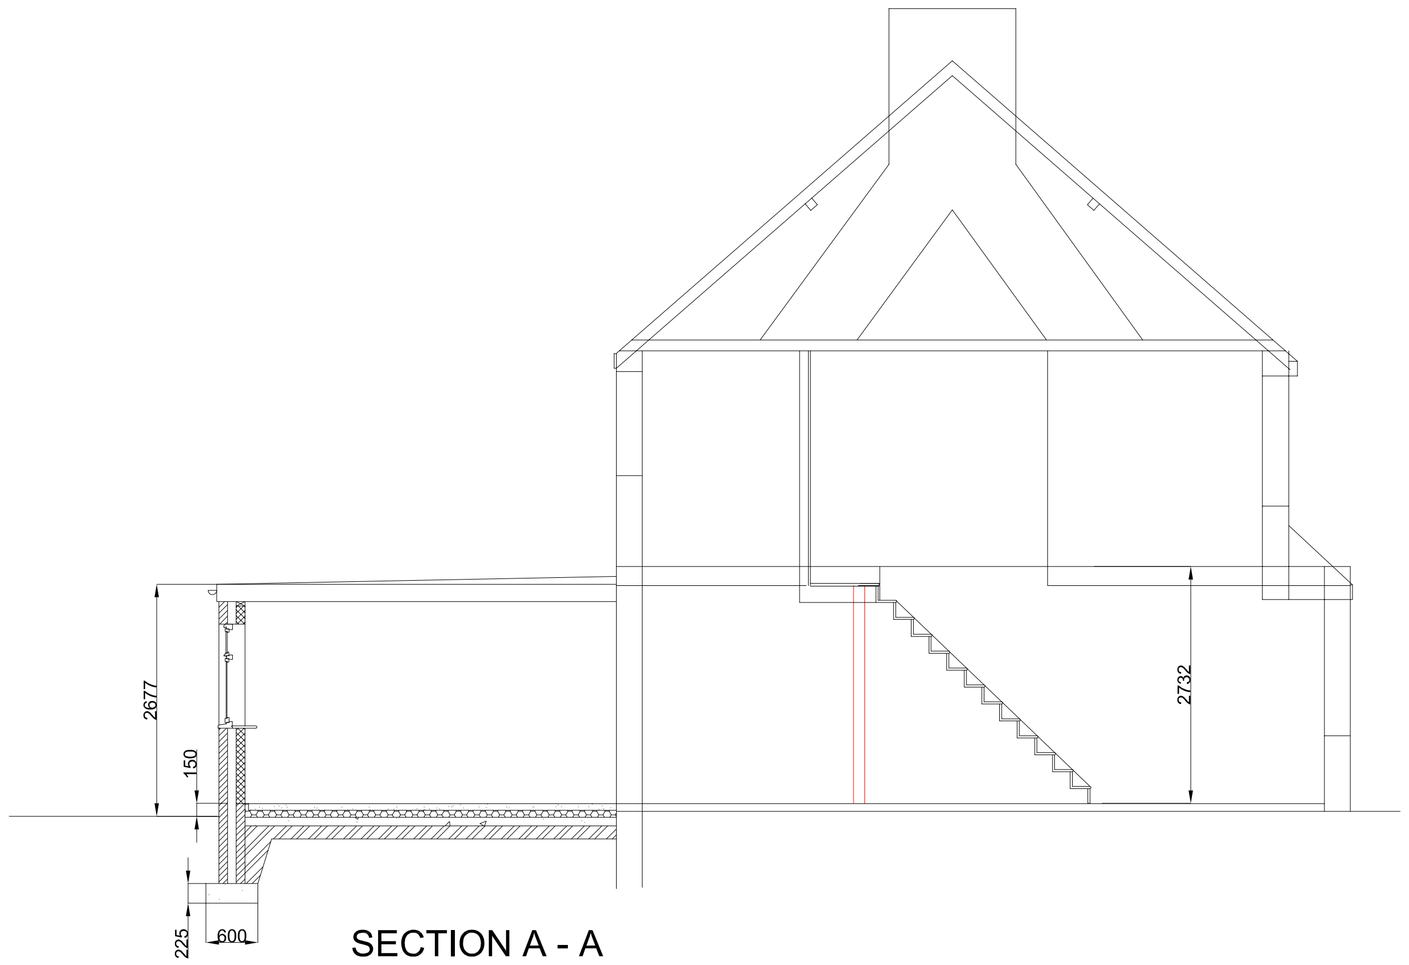

SECTION A - A

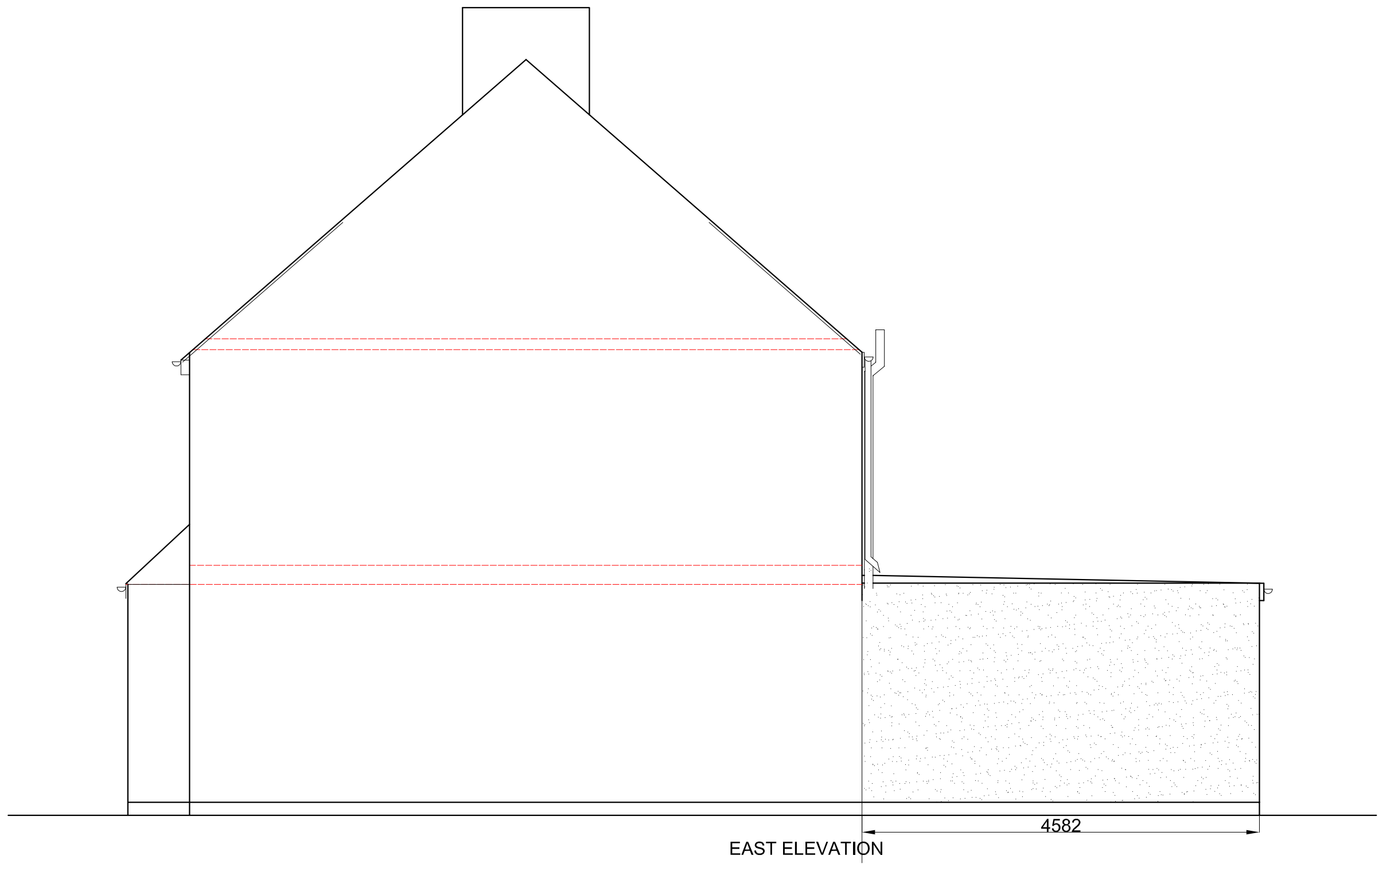

EAST ELEVATION

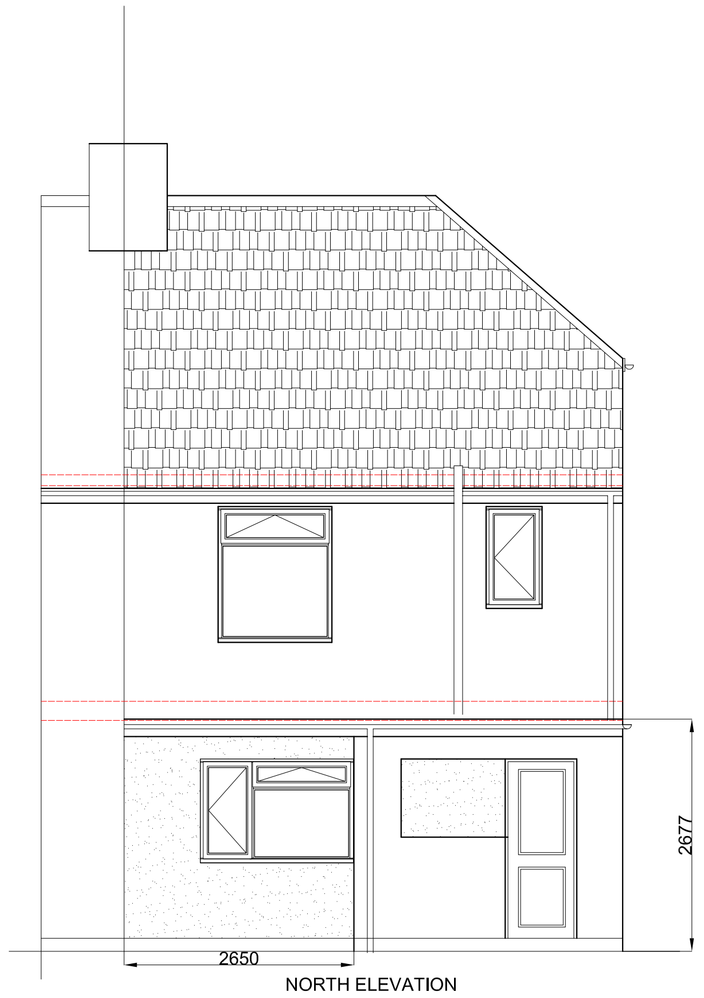

NORTH ELEVATION

Scale in Metres

0 1 2 3 4 5 6 7 8 9 10

for 1:50

NOTES.

(i) This drawing is not to be scaled by contractors , work to figured dimensions only, confirmed on site.

(ii) This drawing is to be read in conjunction with all relevant architectural drawings, detailed specifications where applicable and all associated drawings in this series.

(iii) Any discrepancy on this drawing is to be reported immediately to the owner for clarification.

(iv) The contractor is responsible for all temporary works and for the stability of the works in progress.

(v) Copyright for all drawings/designs part or full shall remain with KEL in accordance with the Copyright Act 1988

© Copyright

Revision | Date

Client: Mr. and Mrs. Vallom- Smith

Project: 29, The Gardens, Southwick. BN42 4AP

Title: Single storey rear extension (Proposed elevations)

Building Advisor Ltd

RICS

11,Dale View
Hove
East Sussex
BN3 8LA

TEL/FAX 01273 774867
Mobile 07767 481463
E-mail keith@kelbuilding.co.uk

Scales	Date	Drawn
1:50	Sept 2018	KEL
Project No.	Paper Size	Dwg. No.
	A1	004

BUY WITH CONFIDENCE