BOROUGH OF WORTHING
DEPOSITED 12/11/08
TP. No.
WB1 08/1102/FULL

T.P. OFFICE COPY

N.B. roof ridge line to be retained as existing.

roof tiles to match existing


brickwork to match existing

PROPOSED REAR ELEVATION

pitched roof tiles to match existing


brickwork to match existing

PROPOSED FRONT ELEVATION

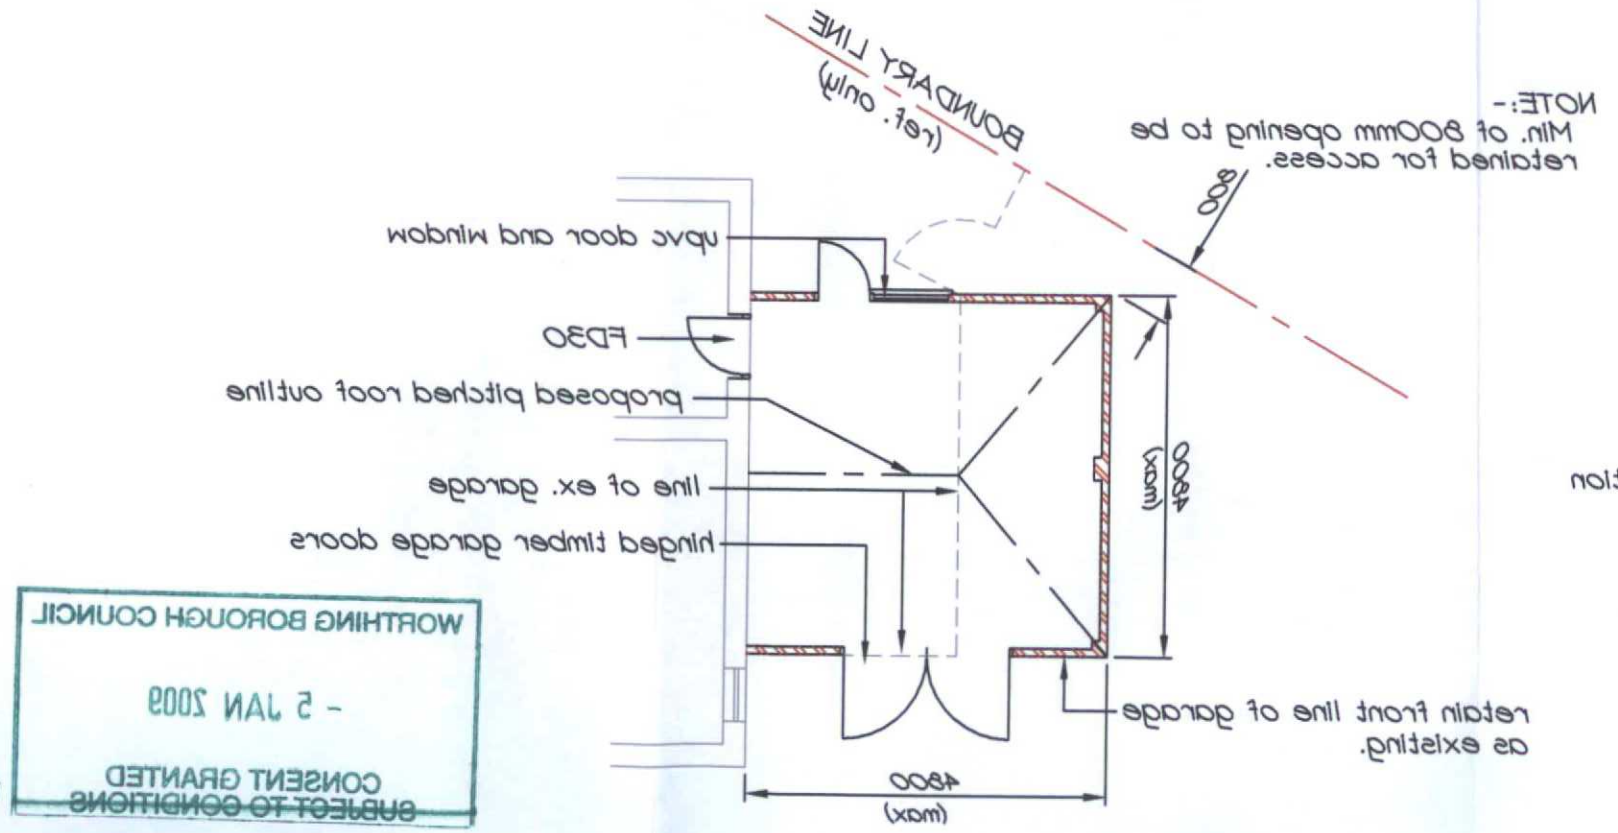

WORTHING BOROUGH COUNCIL
- 5 JAN 2009
CONSENT GRANTED
SUBJECT TO CONDITIONS

PROPOSED GROUND FLOOR PLAN

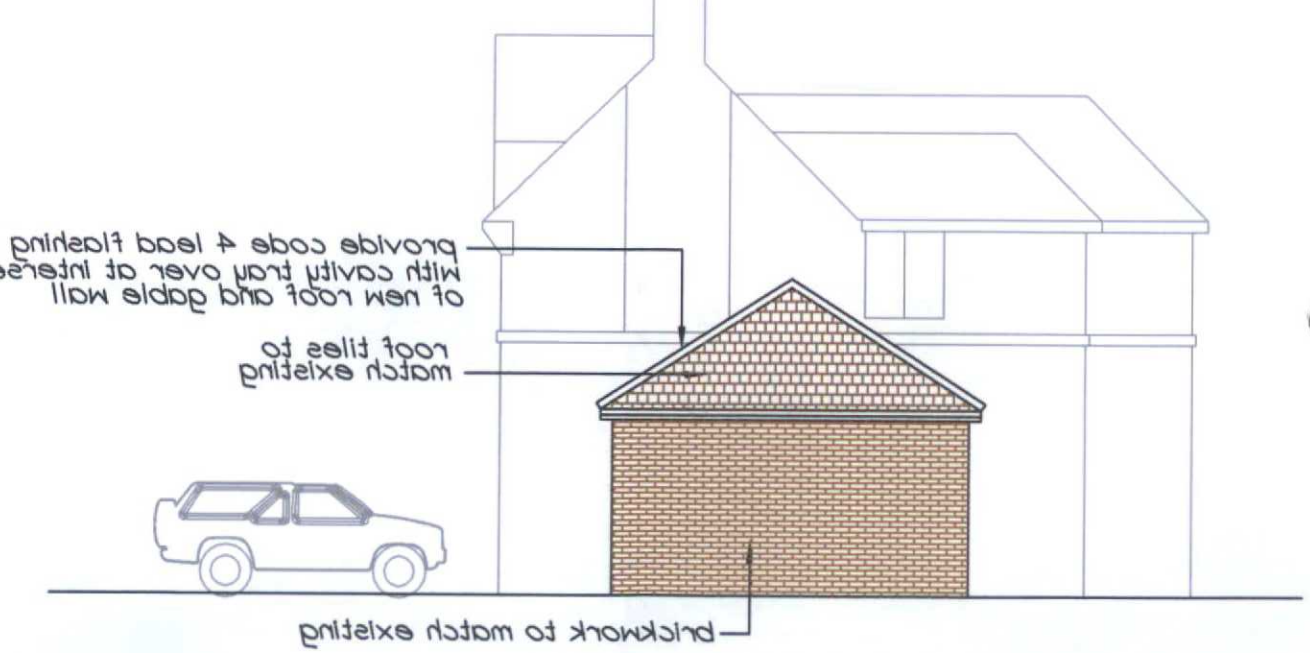

PROPOSED NORTH ELEVATION

BUILDING REGULATIONS	
drawing date NOV/08	scale 1:100
drawn by TCS	checked LPC
revision.	DRG. NO. 08/1102
PROPOSED GARAGE EXTENSION 22, GORSE AVENUE, OFFINGTON, WORTHING, WEST SUSSEX.	issue

FOR DETAILS OF EXISTING ELEVATIONS SEE ORIGINAL APPLICATION.

This application is a re-submission of a previously approved application Ref. WB/08/1005/FULL