T.P. OFFICE COPY

BOROUGH OF WORTHING
DEPOSITED 4.3.10
TP REF No.
WB/ 10 / 0030/FULL

REVISED PLAN

WORTHING BOROUGH COUNCIL
15 MAR 2010
CONSENT GRANTED SUBJECT TO CONDITIONS

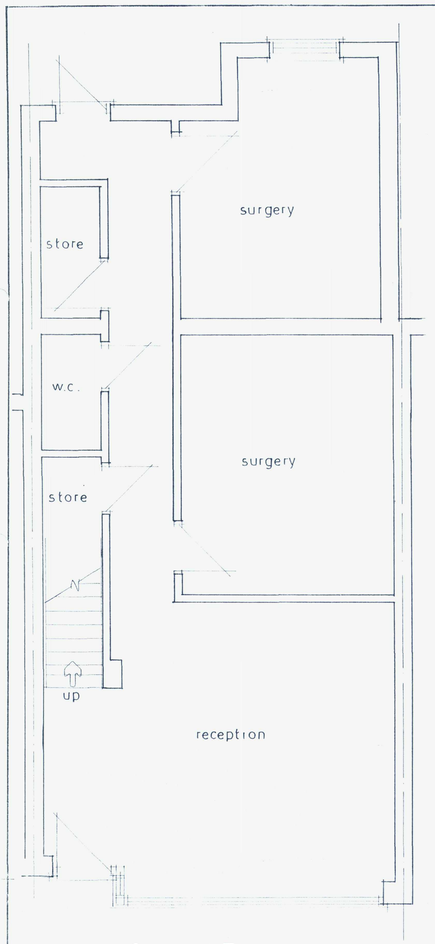

Ground Floor

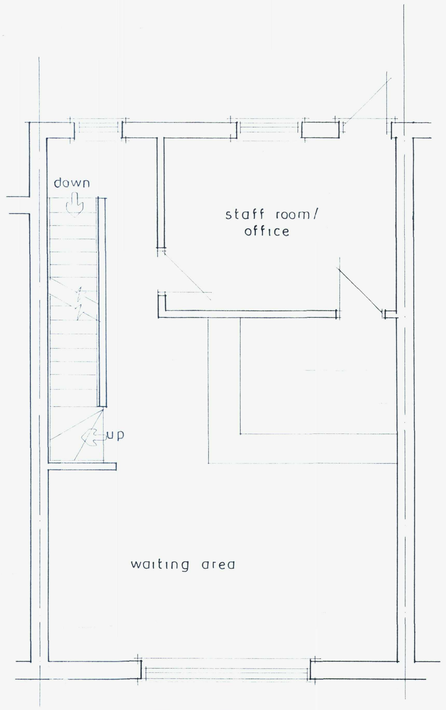

First Floor

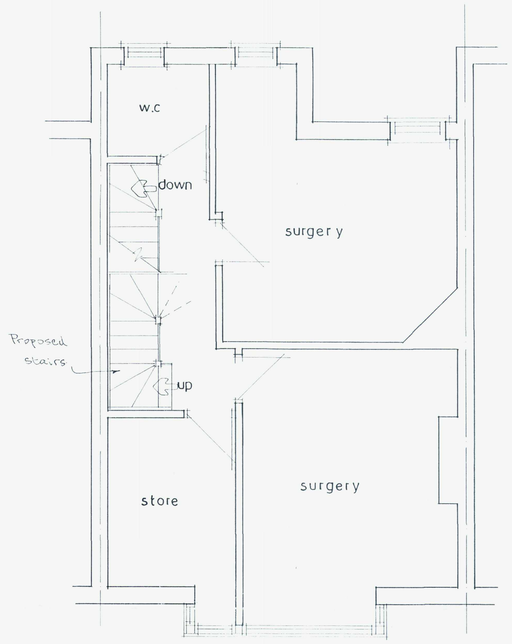

Second Floor

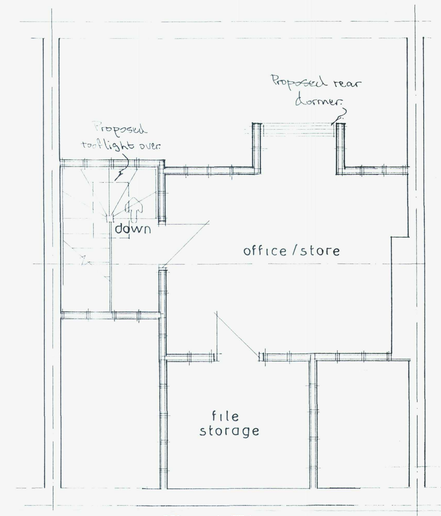

Third Floor

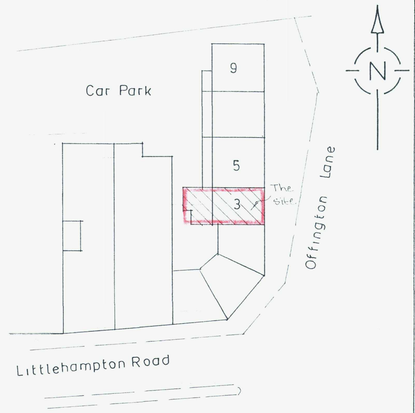

Block Plan 1:500

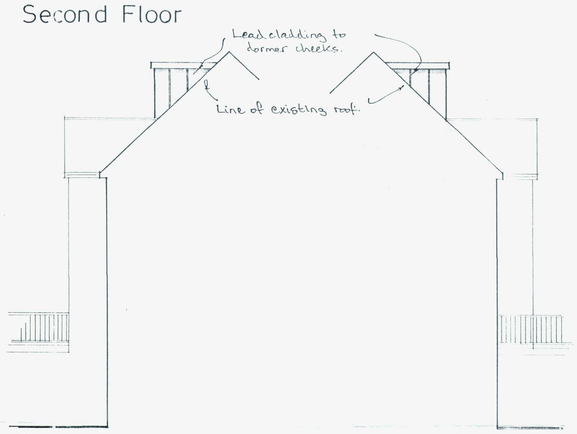

south elevation

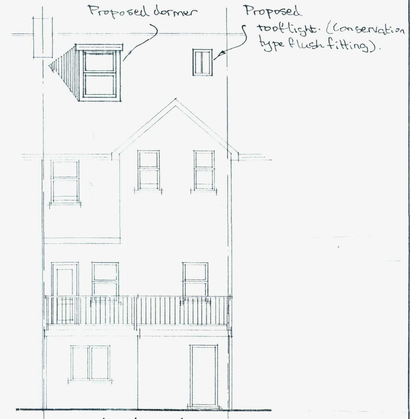

north elevation

west elevation

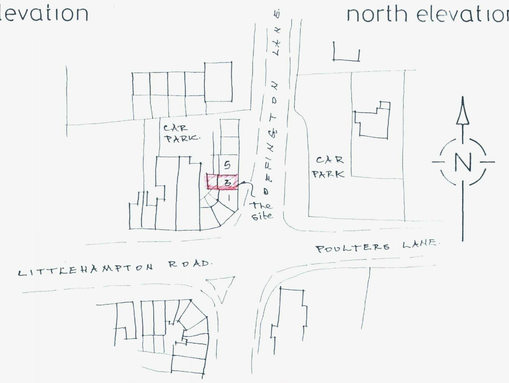

Site Plan 1:1250

A	2.3.10	bormer revised.
	Date	Revisions

© copyright

Client
Offington Dental Care

Job Title
Roof Conversion

Drawing Title
3 Offington Lane
Worthing

Scale 1:50 1:100

Date | Drawn by

Drg No. 497/01 | Rev. A