Floor Plans

Scale 1:50

Existing Ground Floor

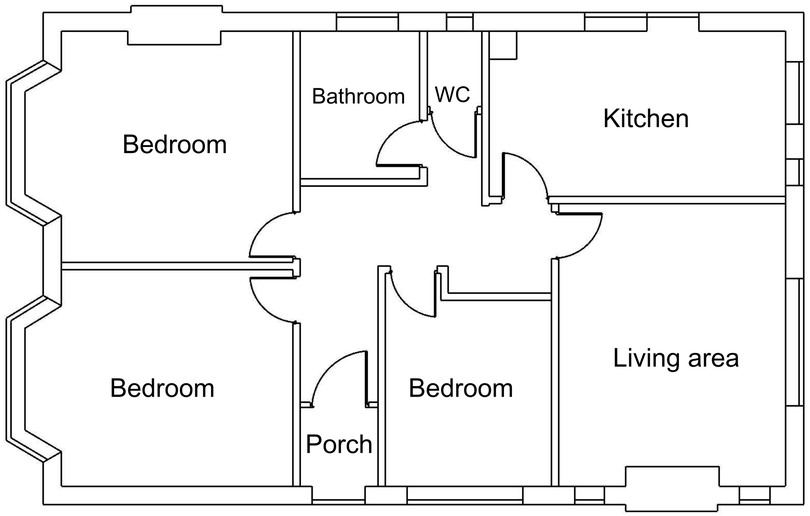

Proposed Ground Floor

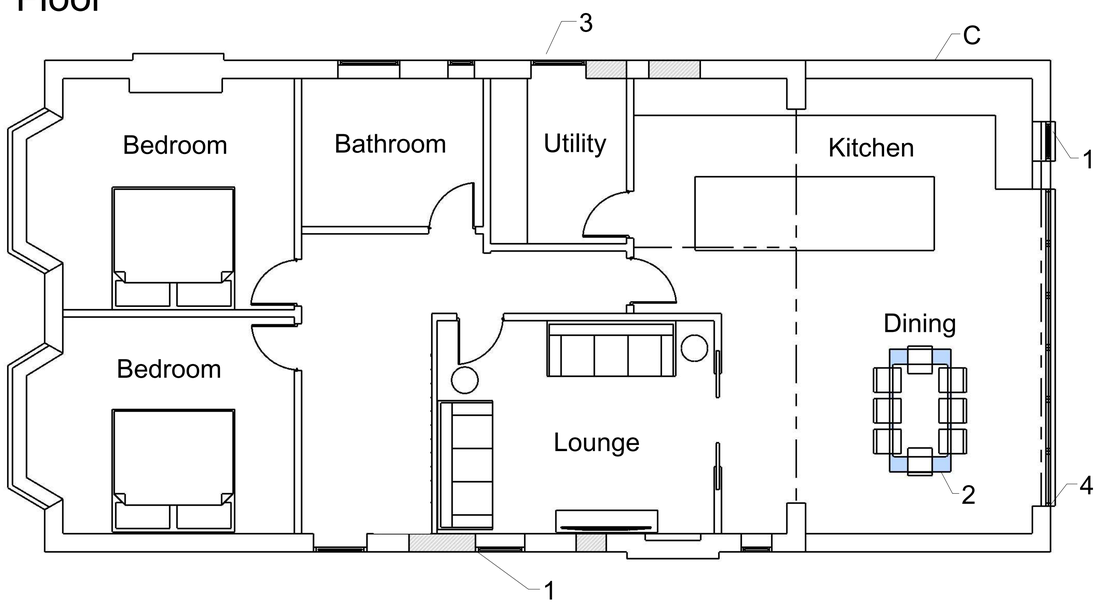

Rear extension
4m deep
Similar building materials to the existing house

NOTES
DRAWINGS FOR PLANNING PURPOSES ONLY.
ALL DIMENSIONS TO BE TAKEN ON SITE,
PRIOR TO CONSTRUCTION.

NOTES

1. NEW WINDOW
2. ROOF WINDOW
3. NEW DOOR
4. BIFOLDS

MATERIALS

A. ROOFING FELT
B. ROOFING TILES
C. BRICKWORK

Scale Bar 1:50

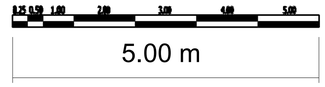

READ IN CONJUNCTION WITH ALL OTHER PROJECT DOCUMENTS-REFER ALL DESCREPANCES AND ERRORS TO THE ARCHITECT/AUTHER.SCALING THIS DRAWING IS PERMITTED EXCEPT FOR CONSTRUCTION PURPOSES-WORK ONLY TO FIGERED DIMENSIONS DURING CONSTRUCTION.NOT AUTHORISED FOR CONSTRUCTION UNLESS SPECIFICALLY STATED.ALL COPYRIGHTS IN THIS DRAWING AND DESIGNS SHOWN THEREIN IS RETAINED-DO NOT REPRODICE WITHOUT CONSENT.

Liston House Faygate Lane, Faygate
Horsham RH124SJ
01293 851913 01403 243410
e:info@abmbuilding.co.uk

ABM BUILD
Unlocking Potential

PROJECT TITLE: Rear elevation extension

PAGE DESCRIPTION: Floor Plans and Elevations

PAGE STAGE: Planning

CLIENT: Mr Vallance

Address: 48 Alfriston Road , Worthing, BN14 7QS

DATE: 15/07/2023

DRAWN BY CRG

Page 01

Scale= As shown A1

Elevations

Scale 1:100

Existing

North

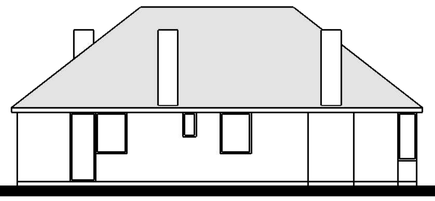

West

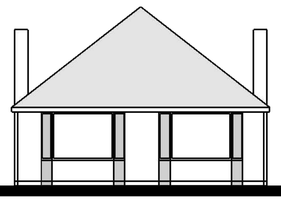

East

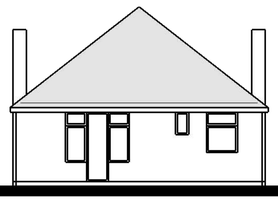

South

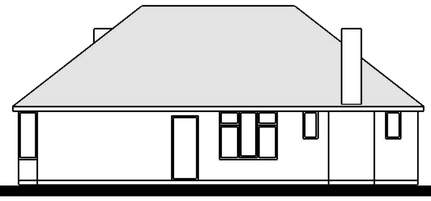

Proposed

North

West

East

South

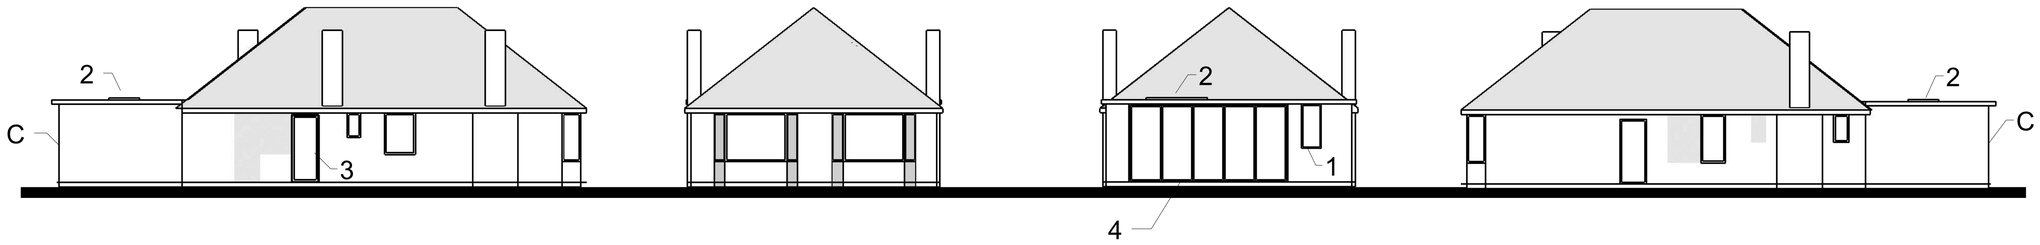

Roof Plans

Scale 1:100

Existing

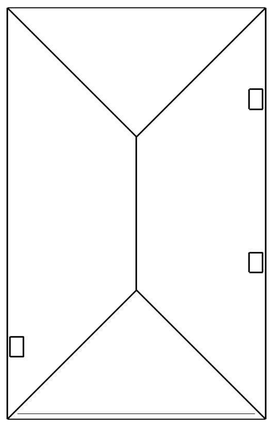

Proposed

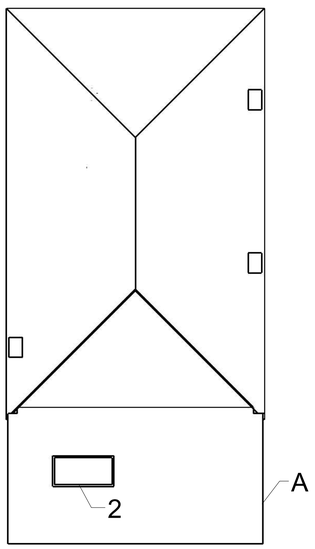

NOTES
DRAWINGS FOR PLANNING PURPOSES ONLY.
ALL DIMENSIONS TO BE TAKEN ON SITE,
PRIOR TO CONSTRUCTION.

NOTES

1. NEW WINDOW
2. ROOF WINDOW
3. NEW DOOR
4. BIFOLDS

MATERIALS

A. ROOFING FELT
B. ROOFING TILES
C. BRICKWORK

Scale Bar 1:100

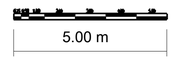

Rear extension
4m deep
Similar building materials to the existing house

READ IN CONJUNCTION WITH ALL OTHER PROJECT DOCUMENTS-REFER ALL DESCREPENCES AND ERRORS TO THE ARCHITECT/AUTHER.SCALING THIS DRAWING IS PERMITTED EXCEPT FOR CONSTRUCTION PURPOSES-WORK ONLY TO FIGERED DIMENSIONS DURING CONSTRUCTION.NOT AUTHORISED FOR CONSTRUCTION UNLESS SPECIFICALLY STATED.ALL COPYRIGHTS IN THIS DRAWING AND DESIGNS SHOWN THEREIN IS RETAINED-DO NOT REPRODICE WITHOUT CONSENT.

Liston House Faygate Lane, Faygate
Horsham RH124SJ
01293 851913 01403 243410
e:info@abmbuilding.co.uk

ABM BUILD Unlocking Potential

PROJECT TITLE: Rear elevation extension

PAGE DESCRIPTION: Floor Plans and Elevations

PAGE STAGE: Planning

CLIENT: Mr Vallance

Address: 48 Alfriston Road , Worthing, BN14 7QS

DATE: 15/07/2023

DRAWN BY CRG

Scale= As shown A1