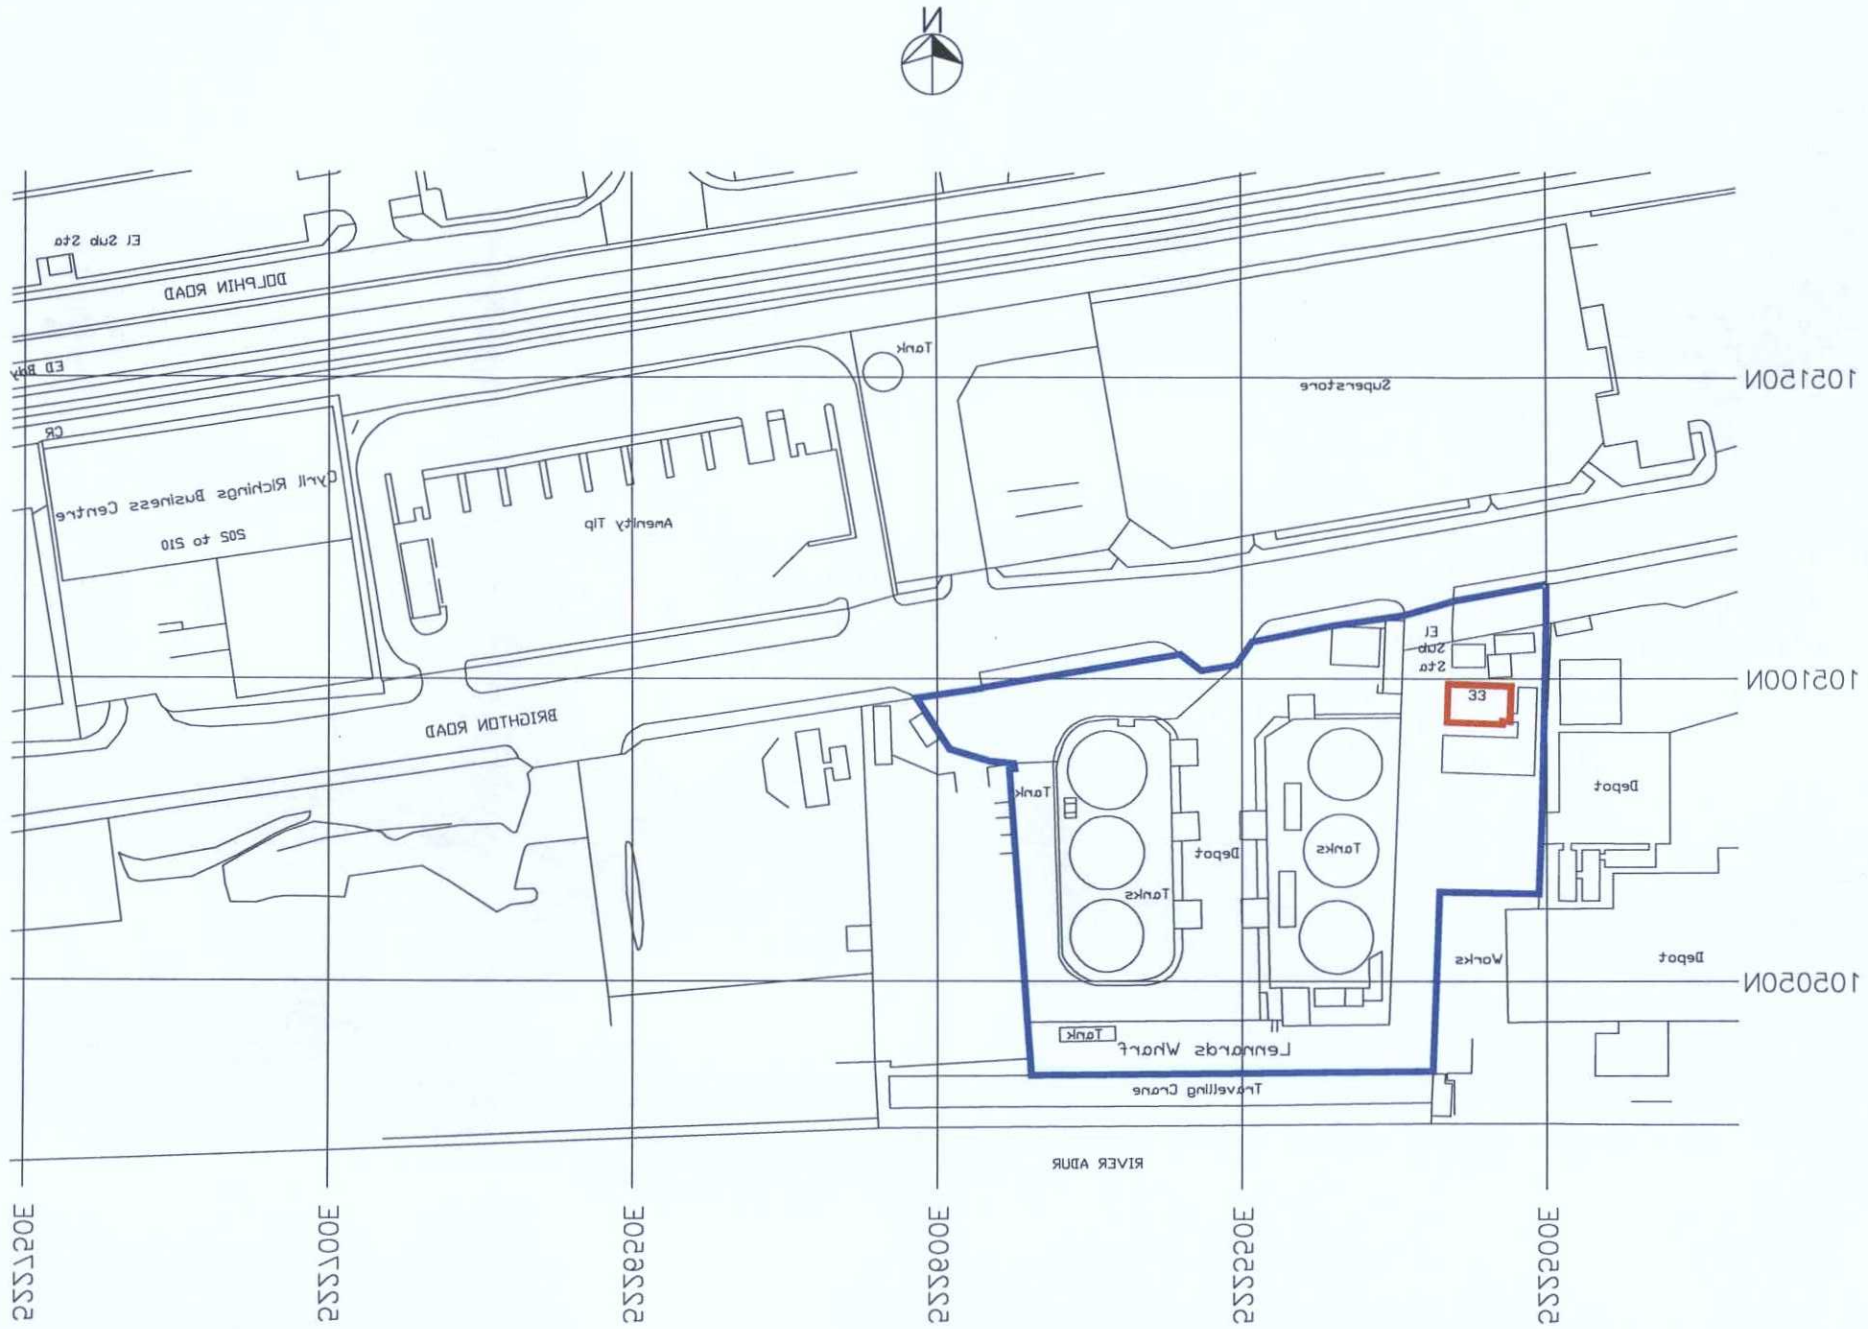



# LOCATION PLAN

SCALE 1:1250

© Crown copyright 2016. Supplied by mapserve.co.uk a licensed Ordnance Survey partner number 100053143
Reproduction in whole or part is prohibited without the prior permission of Ordnance Survey.

ADUR & WORTHING
PLANNING SERVICES

| | |
|---|---|
| PLAN | AWDM/0574/17 |
| DATE VALID | 12 APR 2017 |

| Appr: | Chk: | Dwg By: | Revision Details: | Date: | Rev: |
|---|---|---|---|---|---|
| NM | CH | MS | FIRST ISSUE | NOV 16 | A |

Certas Energy UK Ltd
302 Bridgewater Place
Birchwood Park
Warrington
Cheshire WA3 6XG

THIS DRAWING IS CONFIDENTIAL AND THE INFORMATION CONTAINED HEREIN IS A CONFIDENTIAL DISCLOSURE. IT IS SHOWN ON THE UNDERSTANDING THAT IT IS NOT TO BE REVEALED TO OTHERS OR USED FOR ANY OTHER PURPOSE WITHOUT THE WRITTEN CONSENT OF TRIDENT ENGINEERING CONSULTANTS / CERTAS ENERGY LTD.

trident engineering consultants
Consulting Engineers • Design & Project Management • Quantity Surveyors
Cost Control & Analysis
GATEHOUSE OFFICES, WESTWAY, PORTERFIELD ROAD, RENFREW, PA4 8DJ SCOTLAND
Telephone: +44 (0) 141 561 2202 • Fax: +44 (0) 141 561 2259 • E-mail: info@tridenteng.net
www.tridenteng.net

Site: CPL FUELS – SHOREHAM DEPOT

Title: LOCATION PLAN

| Dwg By: | Checked: | Approved: |
|---|---|---|
| SM | CH | NM |
| Date: NOV 16 | Date: NOV 16 | Date: NOV 16 |

Scale: 1:1250 @ A3 | Drawing No: 5278–003 | Rev: A