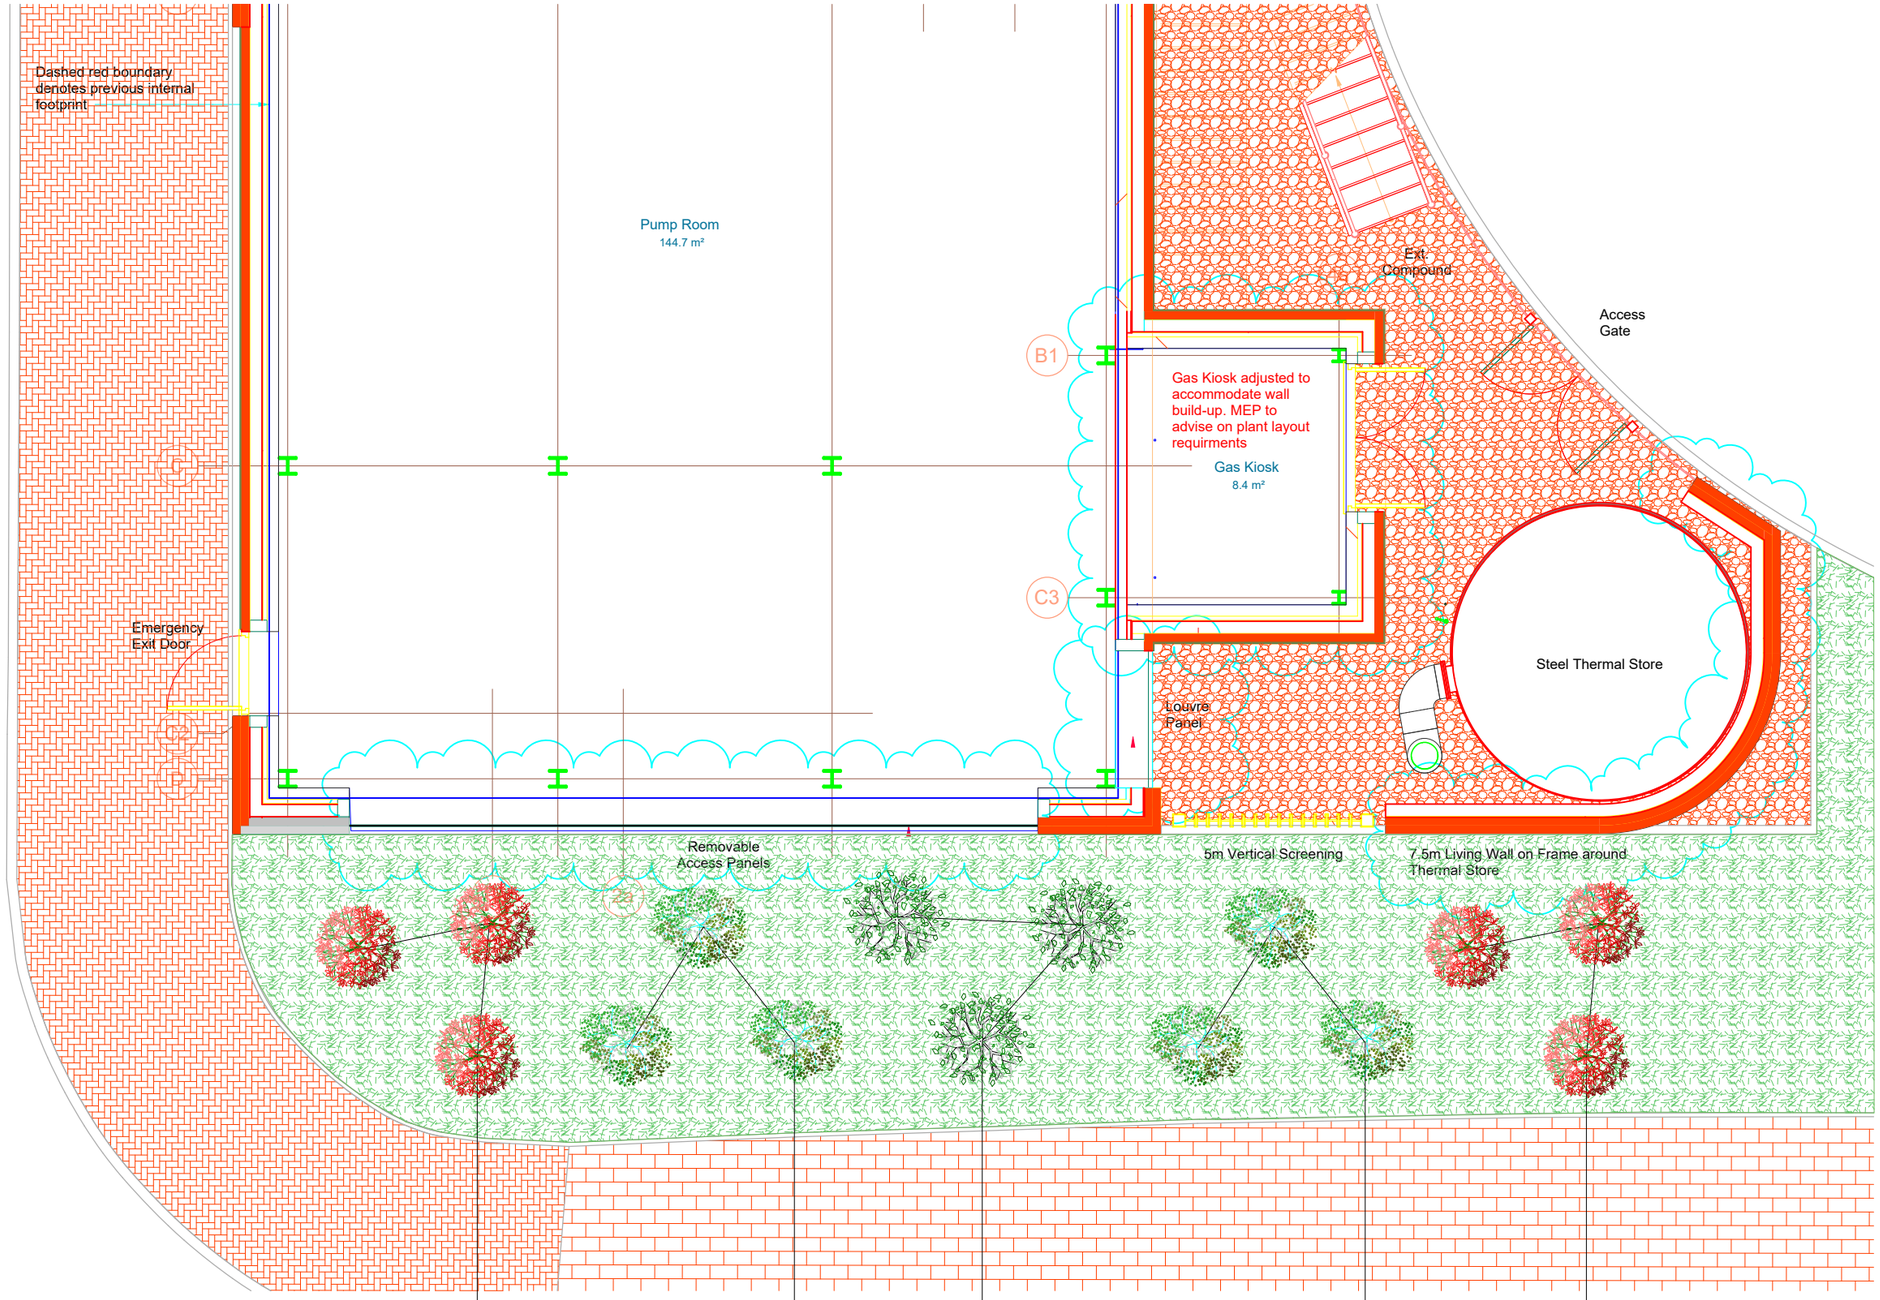


Drawn By	A. Packham	17/01/25	biotecture
Checked	A. Powell	17/01/25	
Approved	M.Fleming	-	

Project	Title
E9122 WORTHING ENERGY CENTRE	LANDSCAPE PROPOSAL

Drawing No.	Scale	Size	Loading	Revision	Status	
ECW-BIO-XX-00-DR-X-00001	1:75	A3	75kg m2 fully saturated	P02	S1	All dimensions in MM unless otherwise stated