



amendments			auth	chkd
rev.	date	comment		
-	-	-	-	-

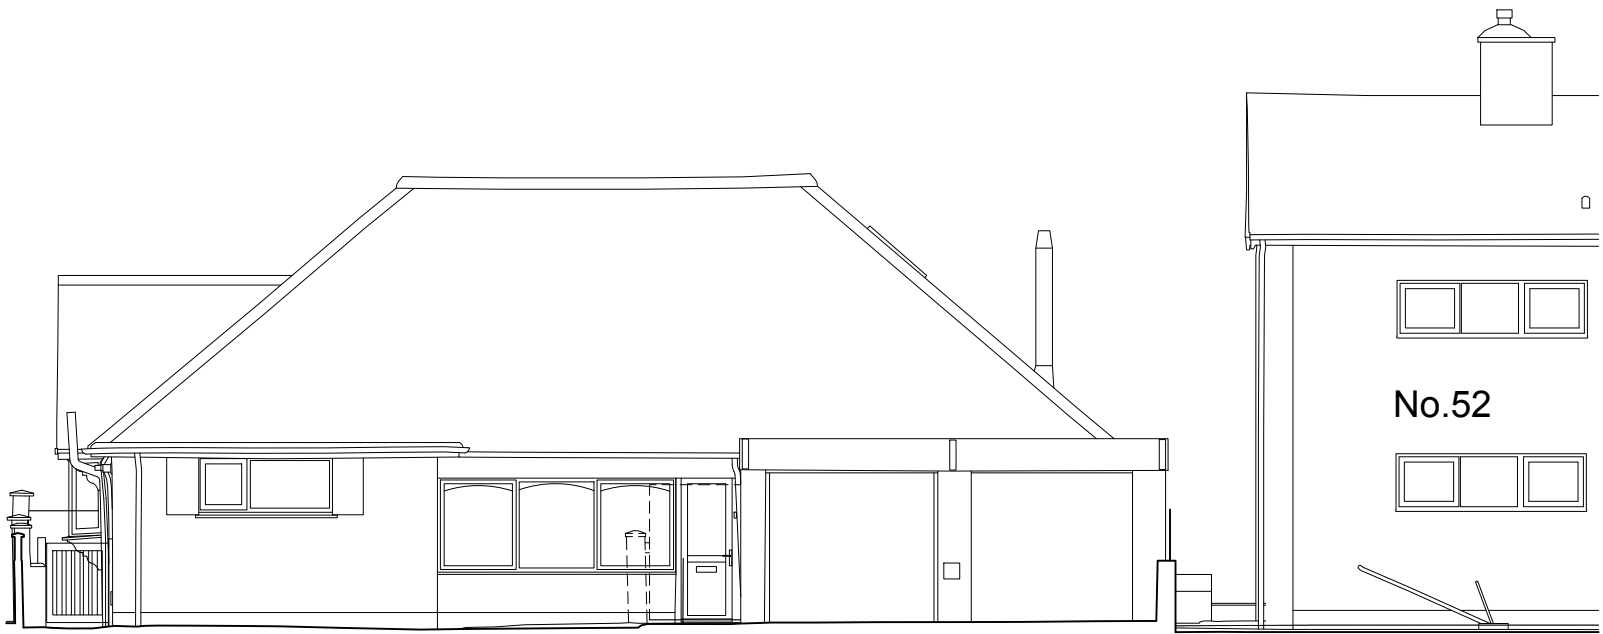


North (Front) Elevation 1:100




South (Rear) Elevation 1:100

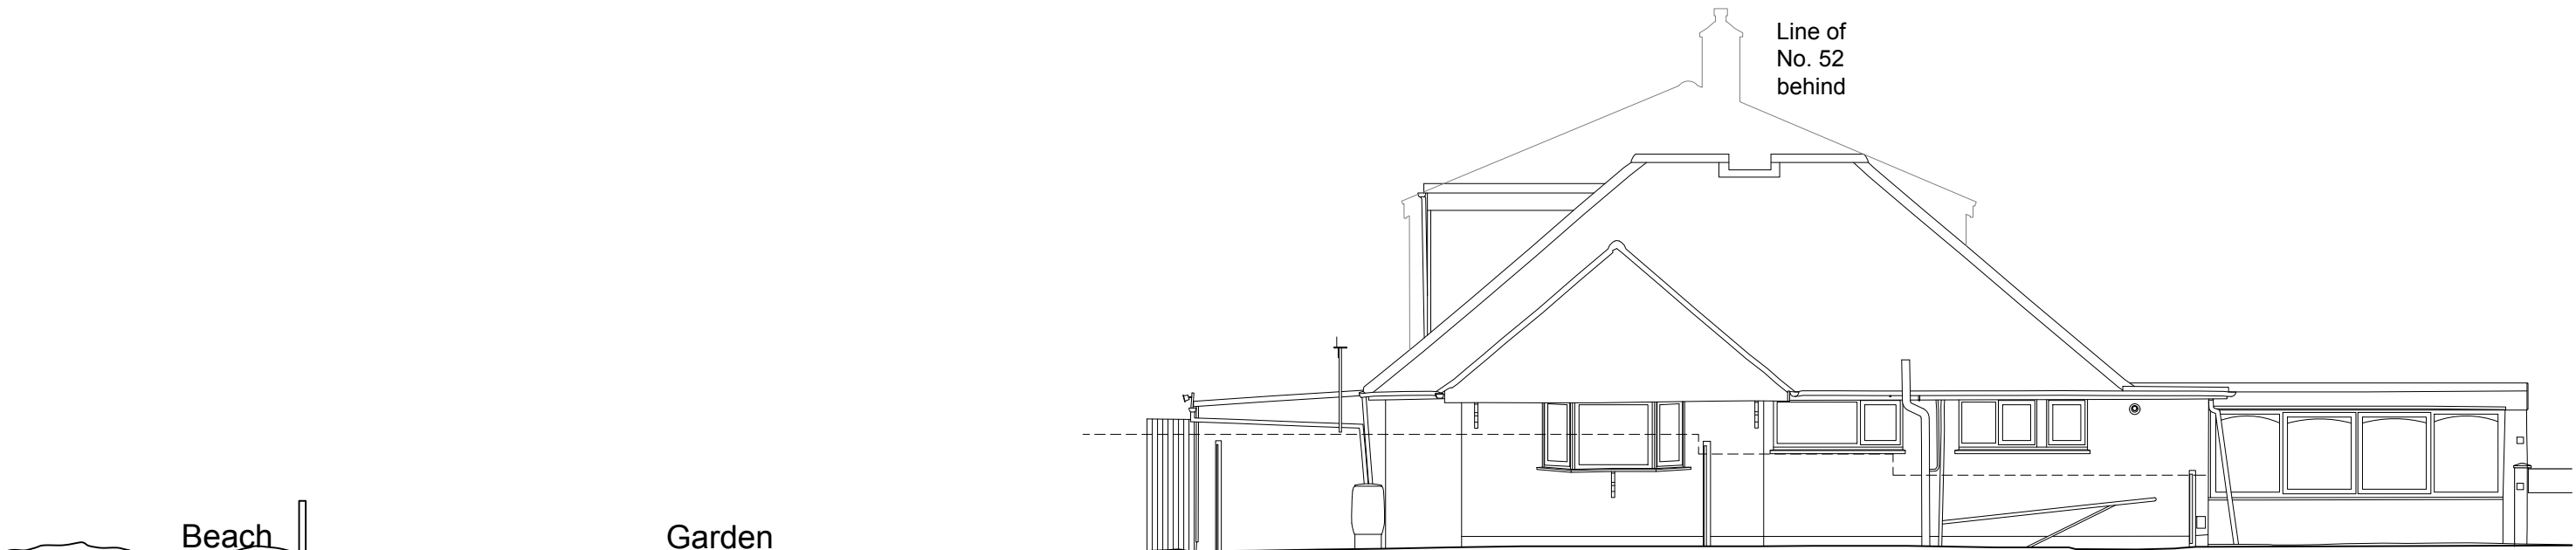

East (Side) Elevation 1:100

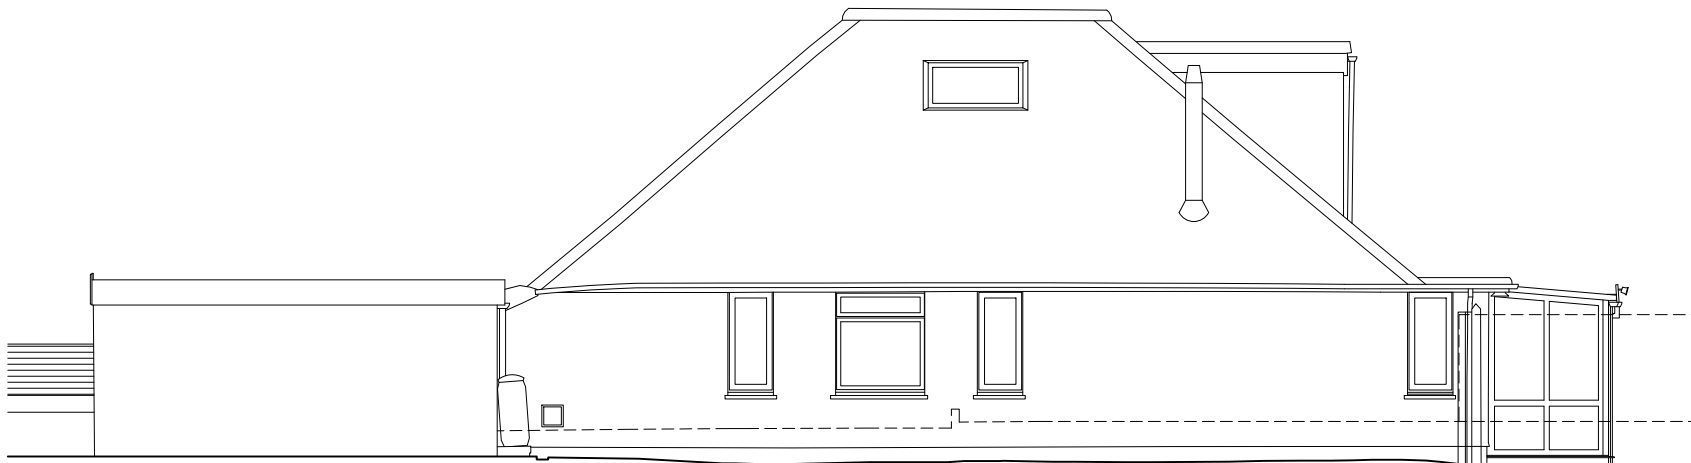

West (Side) Elevation 1:100

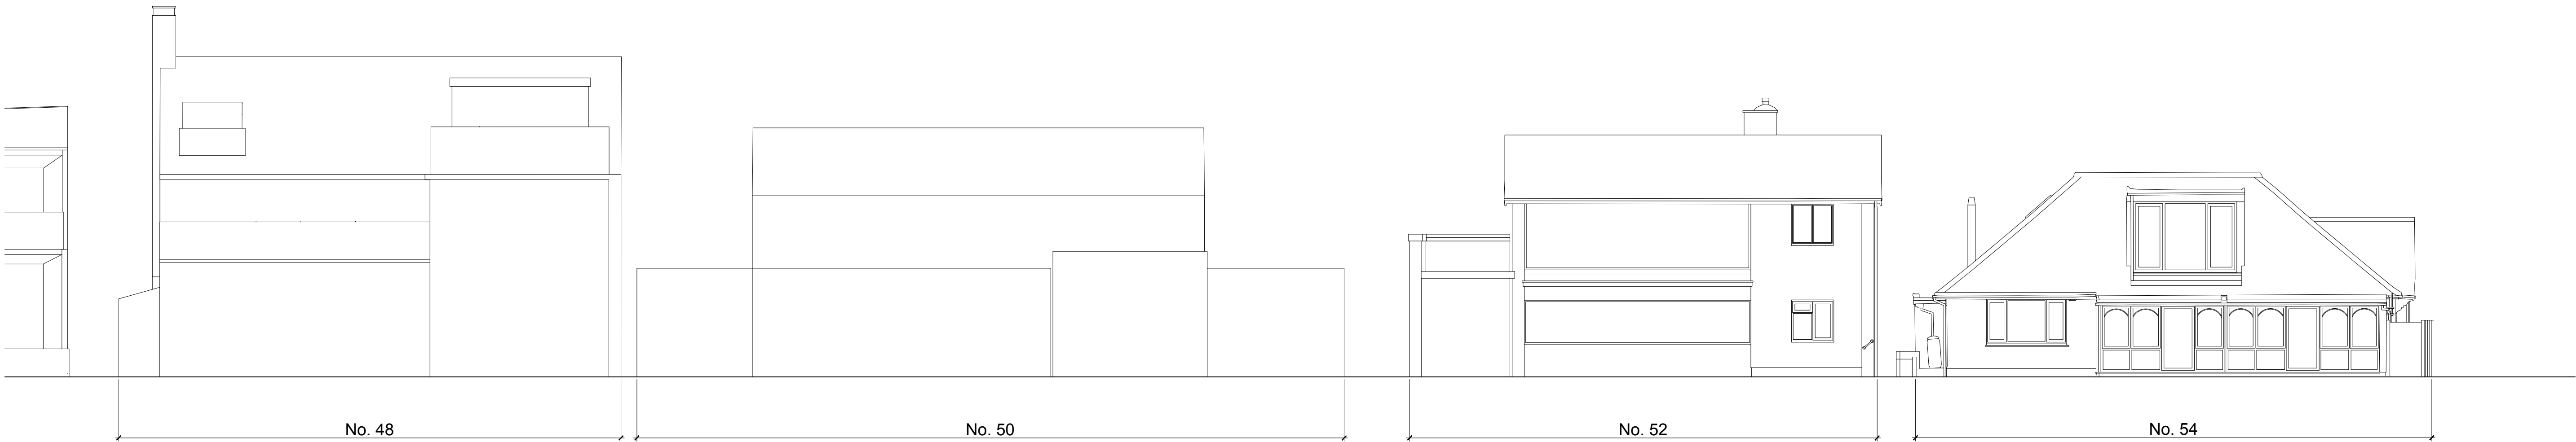

South (Beach) Context Elevation 1:100

client		drawing number		revision	
Mr Knott		0766.EXG.002		—	
project		drawing title			
54 Old Fort Road		Existing Elevations			
Shoreham-by-Sea					
BN43 5RJ		Measured Survey by Others			
drawn by	checked by	riba work stage	date	scale/original sheet size	
Others/ES	GI	MS	April '26	1:100 @ A1	
www.abir.co.uk studio@abirarchitects.co.uk			© ABIR Architects Ltd. Check all dimensions on site before work is undertaken. All		
Unit 1, Beta House, St John's Road, Hove, BN2 2FX, United Kingdom			goods, materials and workmanship to conform with current building regulations,		
Hove +44 (0)1273 724 384			BSS and COPs.		
Company No 06877117 VAT No 971 4147 17					