

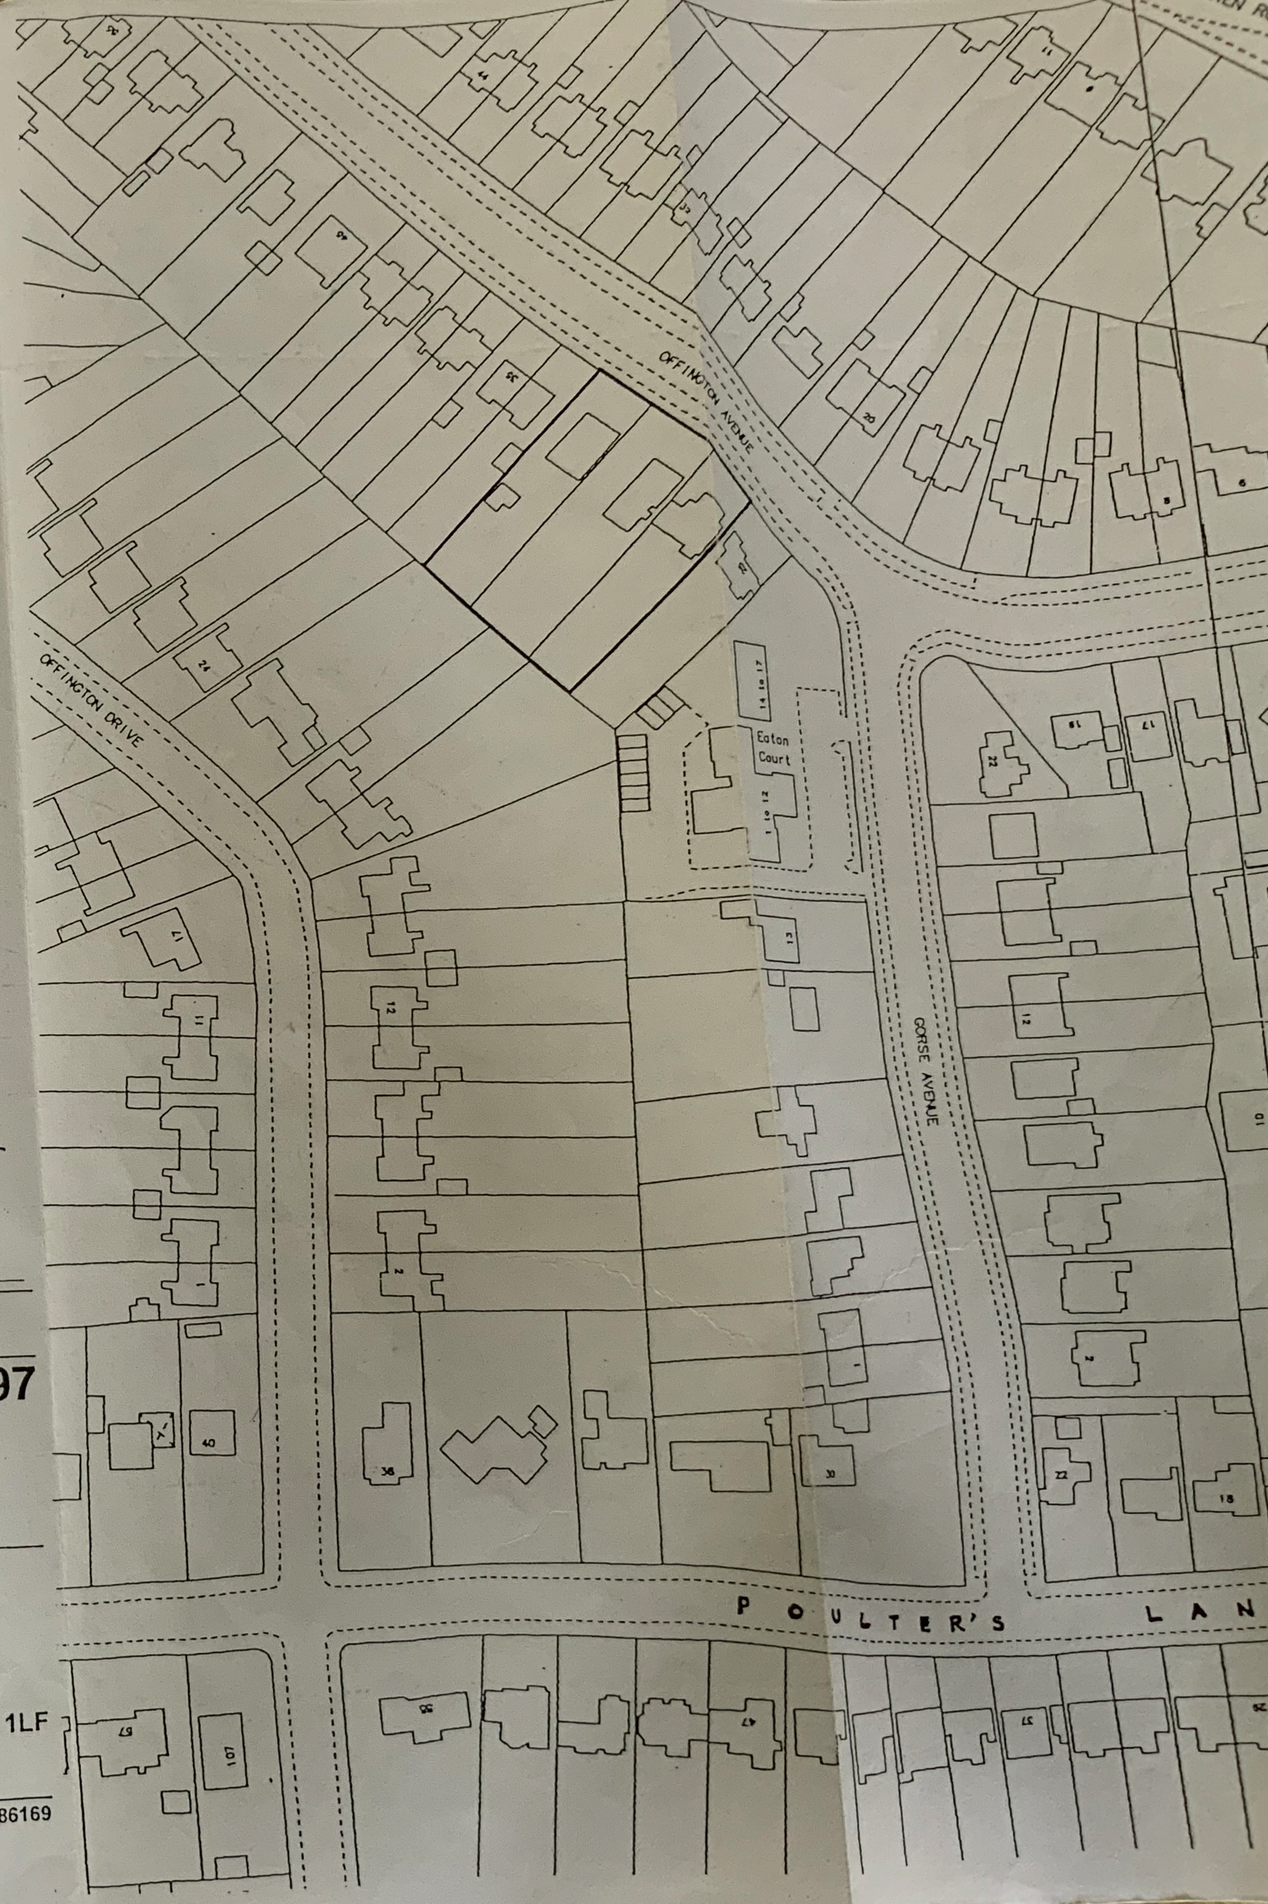

WORTHING BOROUGH COUNCIL

THE WORTHING TREE PRESERVATION ORDER NO.43 1997

NOS.27, 29 AND 31 OFFINGTON AVENUE, WORTHING

SCALE:	1:500
DATE:	JULY 1997
DRAWING NO:	DC/97/0051
DRAWN BY:	HBM

Head of Planning
Town Hall, Chapel Road,
Worthing, West Sussex BN11 1LF

Licence No. LA 086169

(c) Crown Copyright