
DO NOT SCALE FROM THIS DRAWING

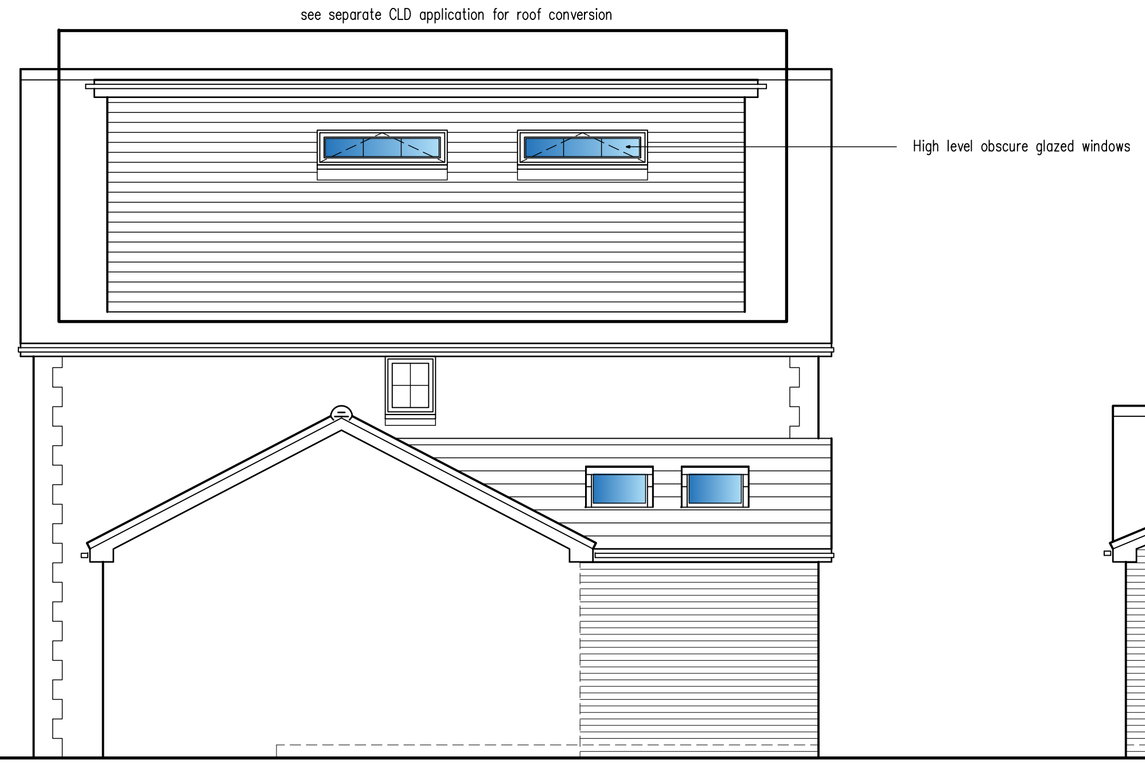


West Elevation




South Elevation



East Elevation

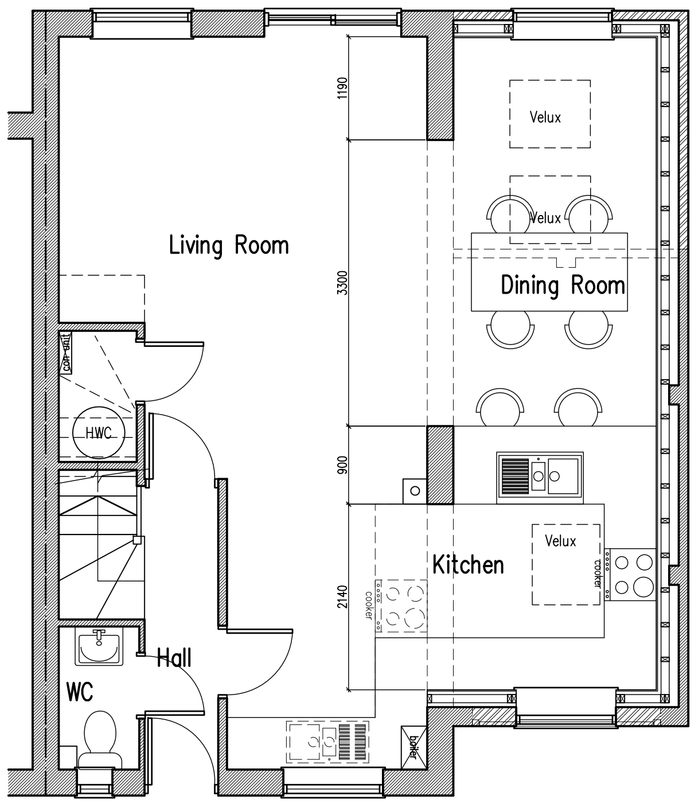


Ground Floor Plan

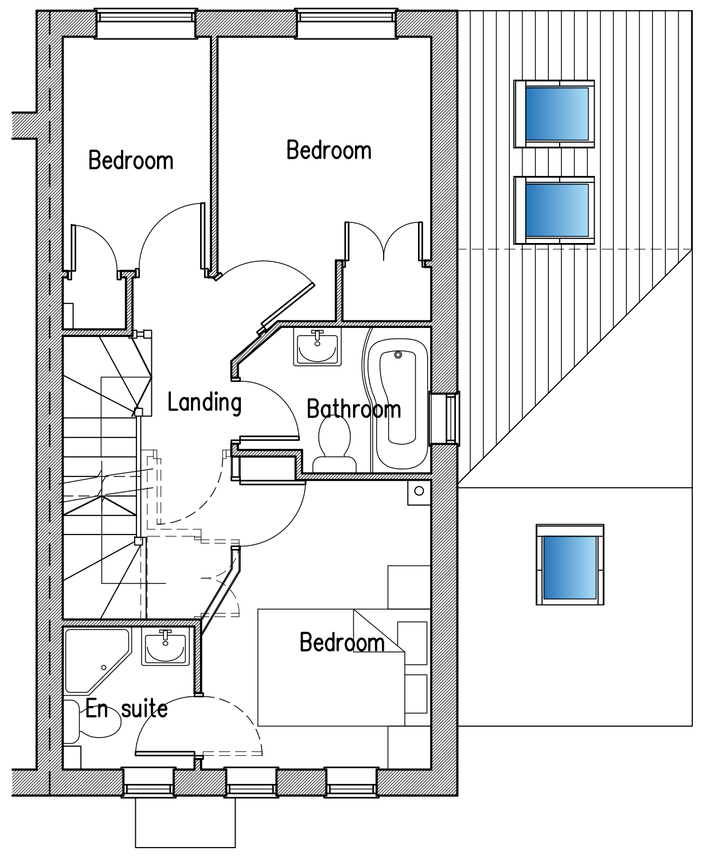

First Floor Plan

see separate CLD application for roof conversion

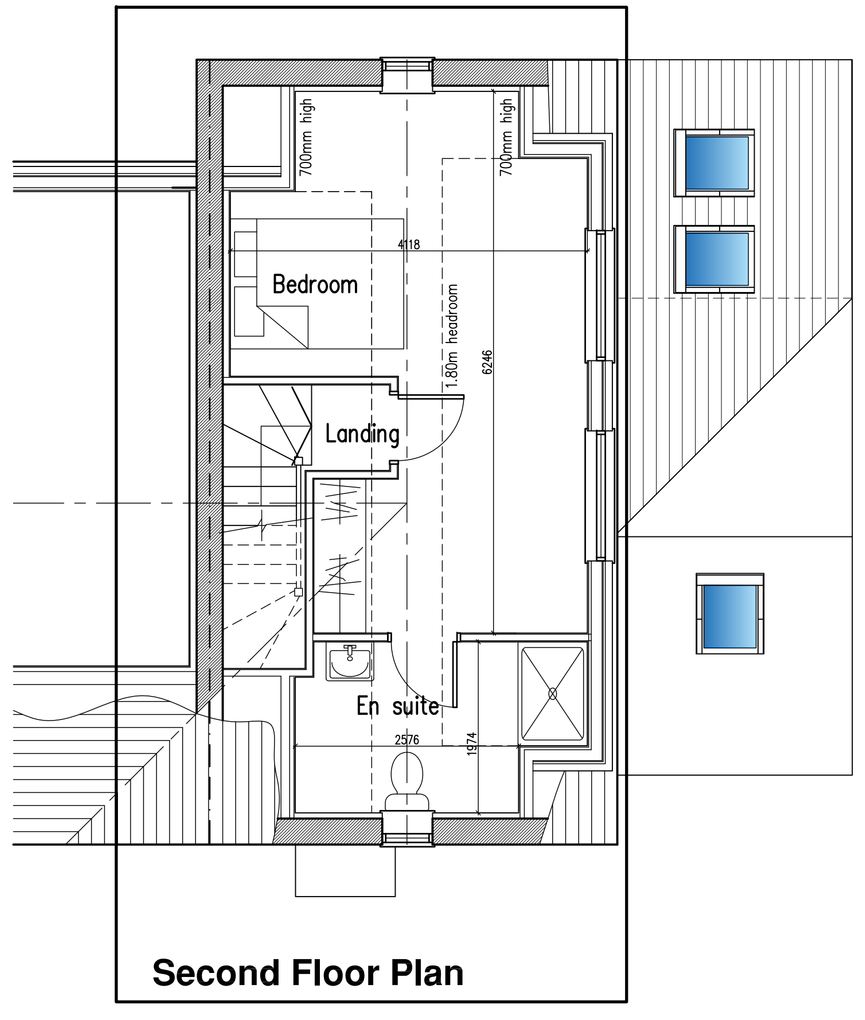

Second Floor Plan

C	04.04.24	Second floor layout and elevations amended
B	27.03.24	Roof conversion added
A	25.03.24	Client requirements added

1m 2m 3m 4m 5m 6m 7m 8m 9m 10m

1:50 Scale Bar

rja Planning & Building Consultants Ltd.
9 Sea Spray Avenue
Shoreham-By-Sea
West Sussex BN43 5PR
t: 01273 467297 mob: 07971 375739
e: rex@rjapbc.co.uk web: www.rjapbc.co.uk

Chartered Institute of Architectural Technologists

PROJECT: 50 Anchor Close, Shoreham-By-Sea

DRAWING TITLE: Proposed Floor Plans & Elevations

CLIENT: Mr and Mrs C. Ambrose

DWG NO: 24969-01

REVISION: C

SCALE: 1:50 @ A1

DATE: 25.03.24

DRAWN: rex