

DO NOT SCALE FROM THIS DRAWING

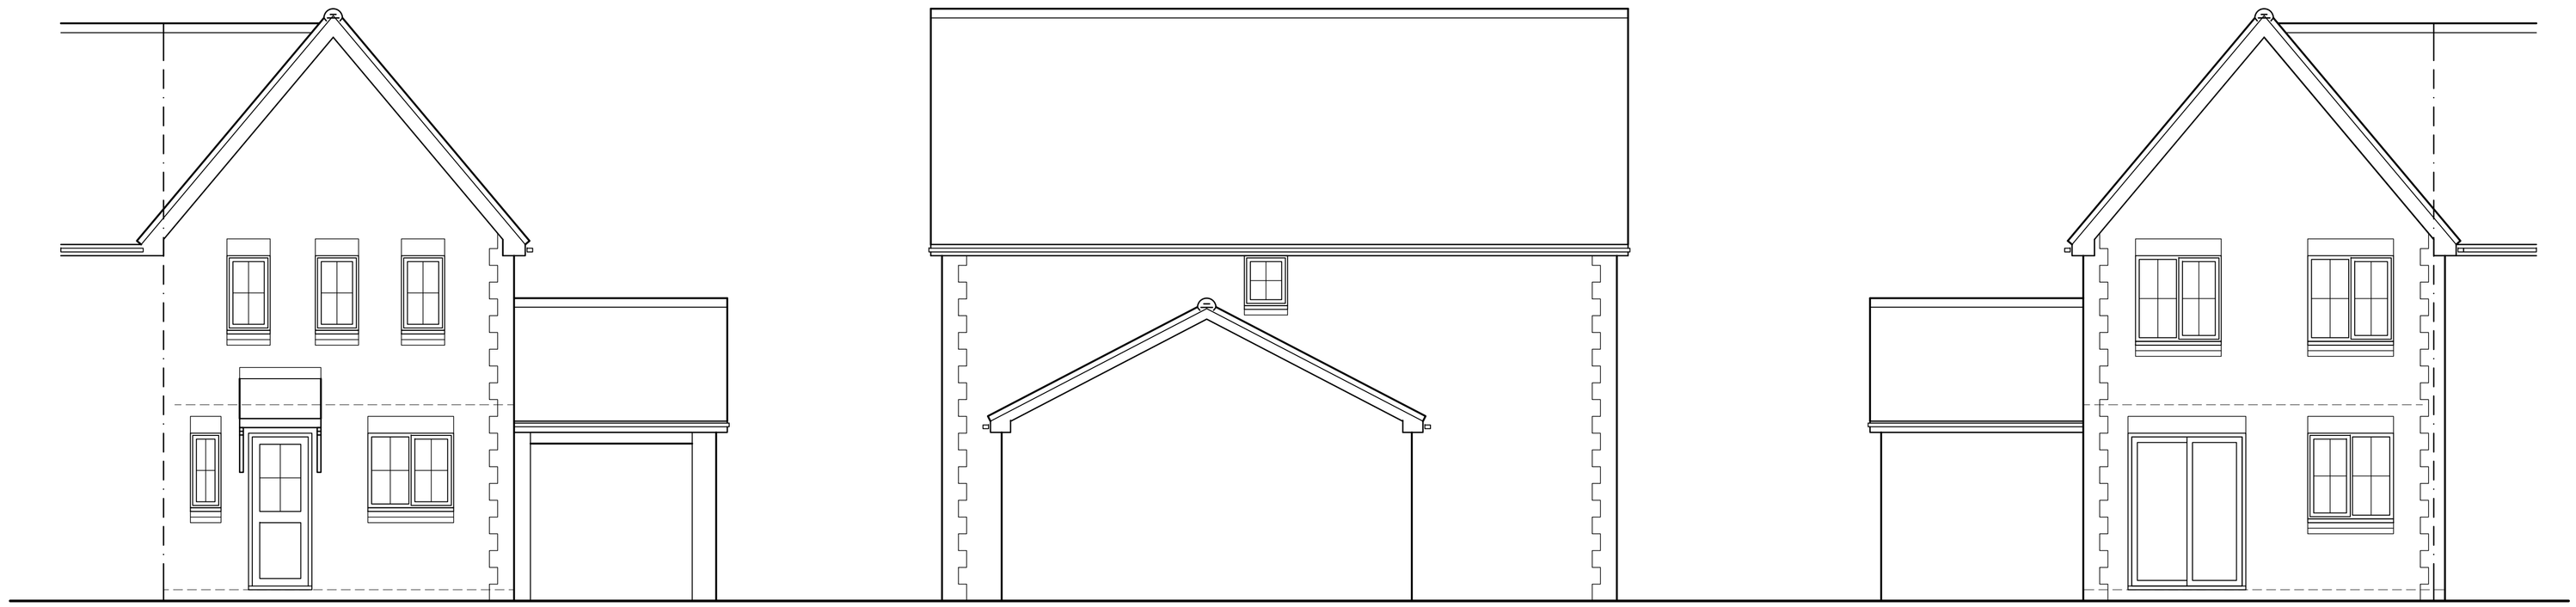


West Elevation

South Elevation


East Elevation

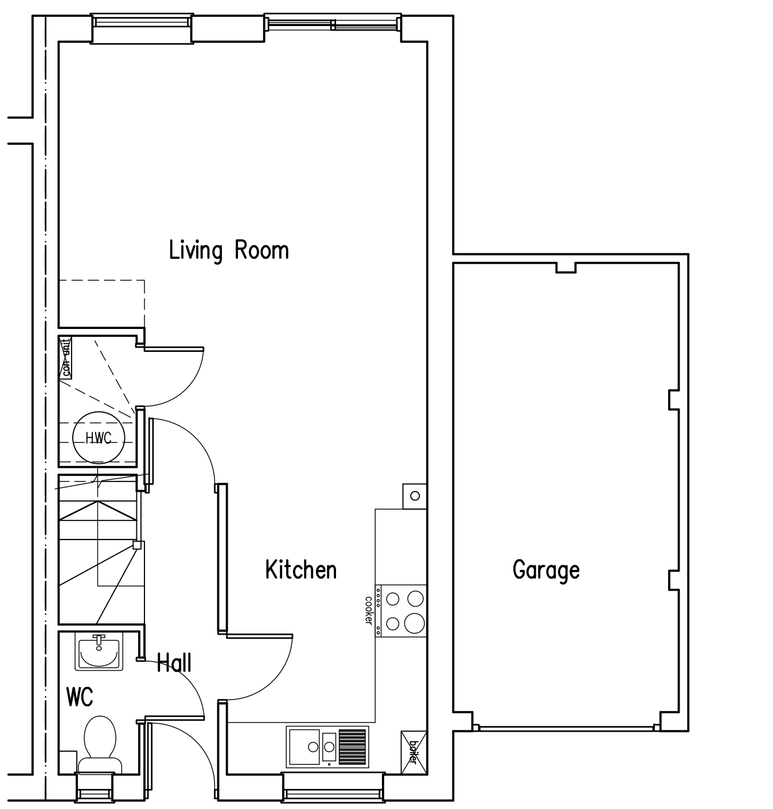

Ground Floor Plan

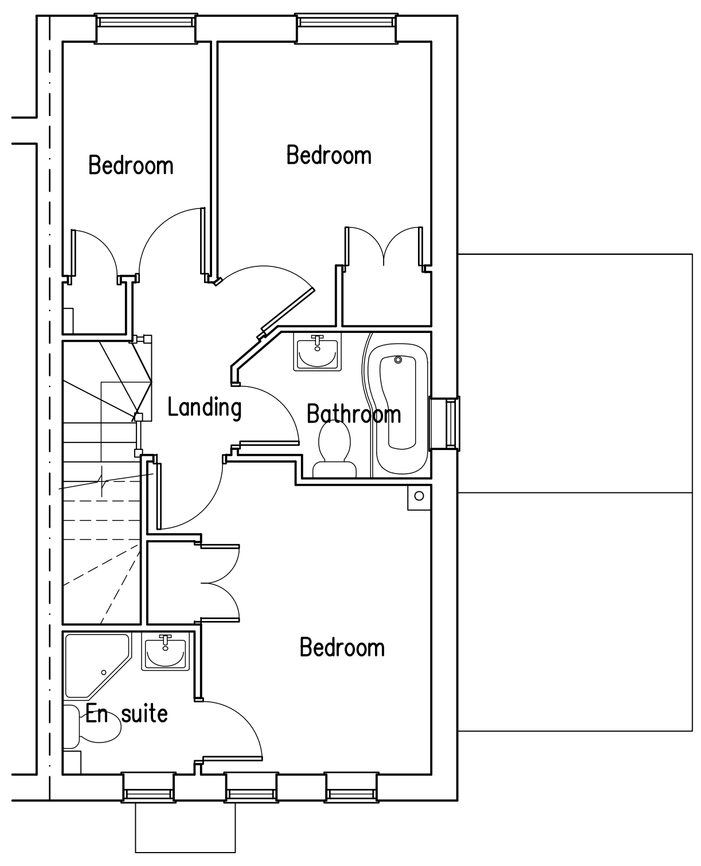


First Floor Plan

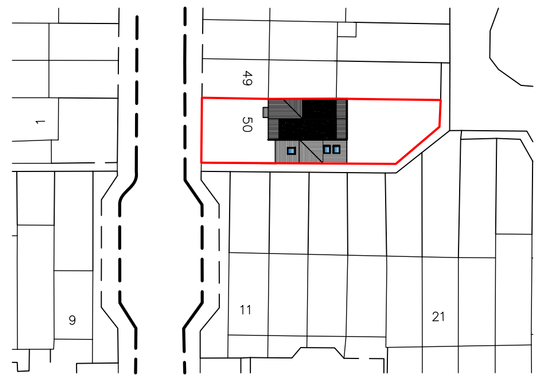

Block Plan 1:500

10m 20m 30m 40m

1:500 Scale Bar

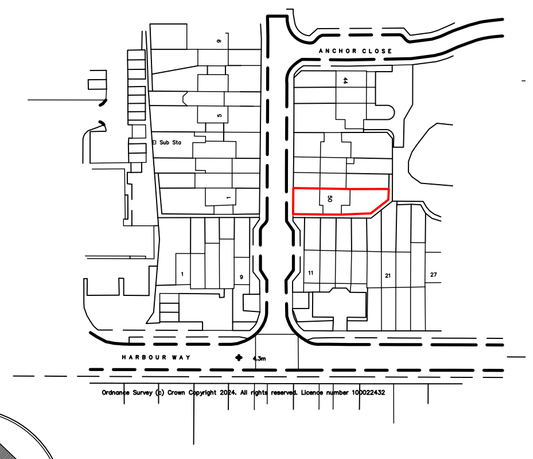

Location Plan 1:1250

10m 20m 30m 40m 50m

1:1250 Scale Bar

1m 2m 3m 4m 5m 6m 7m 8m 9m 10m

1:50 Scale Bar

rja Planning & Building Consultants Ltd.
9 Sea Spray Avenue
Shoreham-By-Sea
West Sussex BN43 5PR
t: 01273 467297 mob: 07971 375739
e: rex@rjapbc.co.uk web: www.rjapbc.co.uk

Chartered Institute of Architectural Technologists

PROJECT: 50 Anchor Close, Shoreham-By-Sea

DRAWING TITLE: Existing Floor Plans & Elevations, Block & Location Plans

CLIENT: Mr and Mrs C. Ambrose

DWG NO: 24969-03

REVISION:

SCALE: 1:50, 1:500, 1:1250 @ A1

DATE: 25.03.24

DRAWN: rex