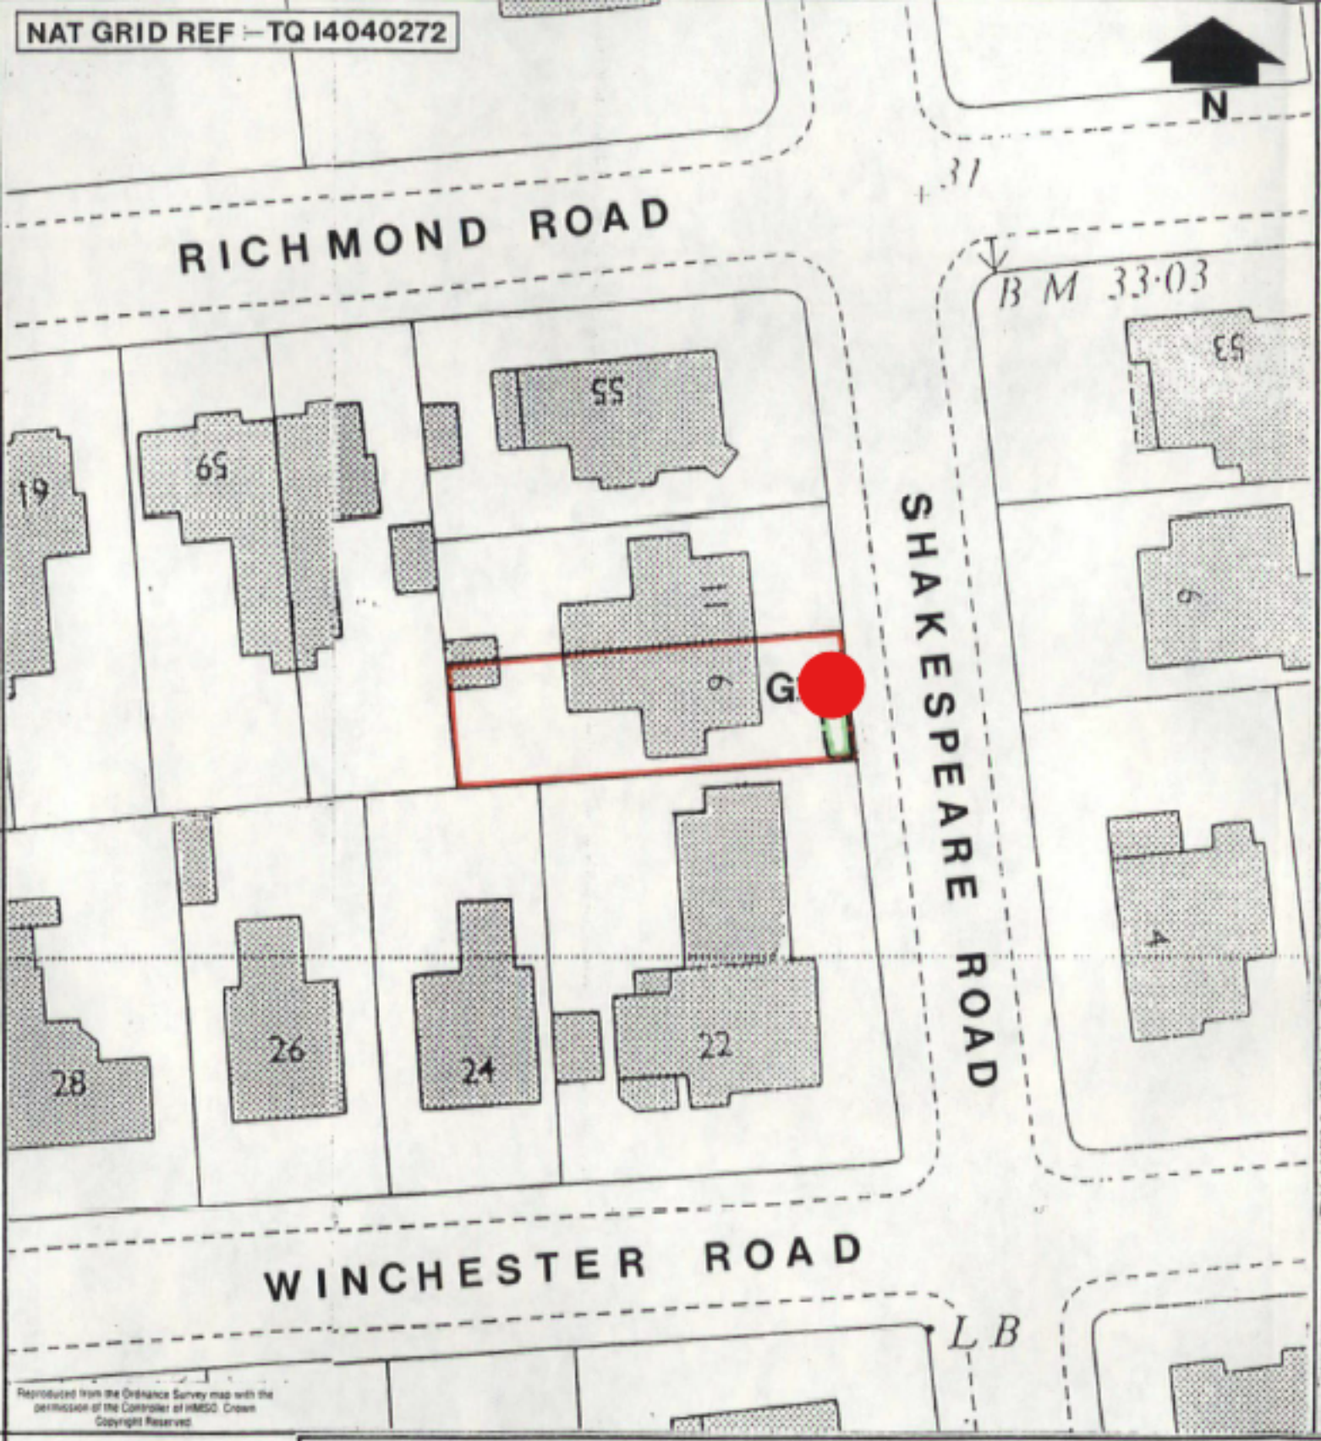



WORTHING BOROUGH COUNCIL

THE WORTHING TREE PRESERVATION ORDER No. 14 1989

9 Shakespeare Road

DRG No.	DC 724 A3
SCALE	1:500 & 1:10 000
DRAWN BY	J.B.H.
DATE	OCTOBER 1989

A.D. CLARKE BA., MA., M.R.T.P.I.
Borough Planning Officer
WORTHING