

East elevations

Proposed

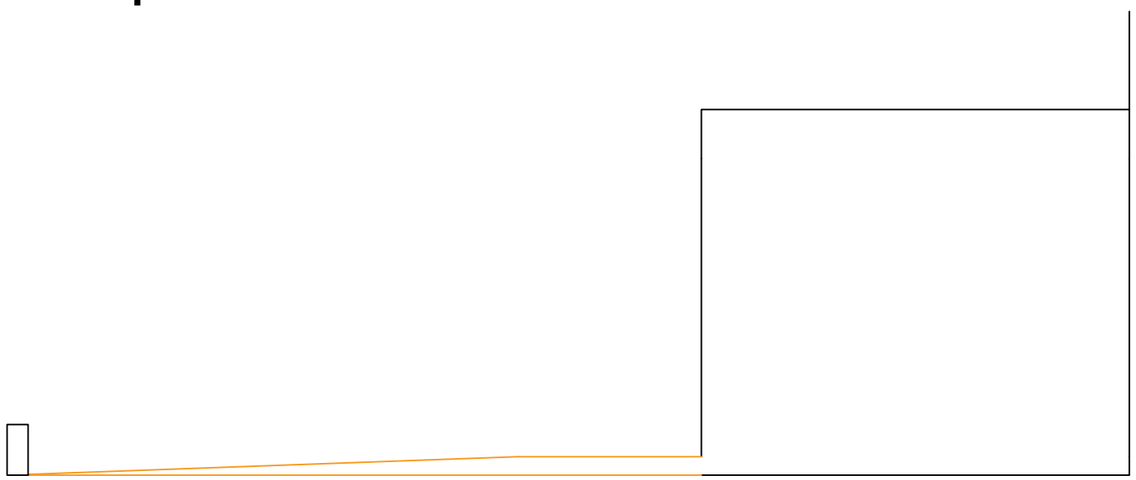

Existing

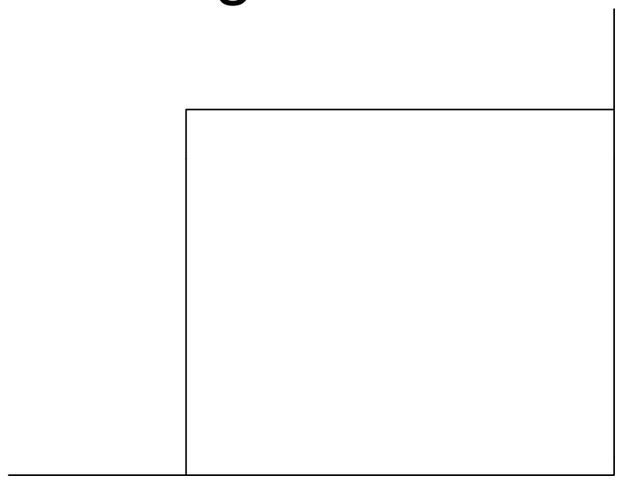

Mrs Julie Watson
Flat 1 Pebble Lodge
120 Beach Green
Shoreham-By-Sea
BN43 5YA

Access works

Scale: 1:50
Date: MAY 2019
Drawn: Zeki Kurekci

120/BEA

/03

0 50 100

ADUR & WORTHING HOME IMPROVEMENT ASSISTANCE
ADUR & WORTHING COUNCILS
PORTLAND HOUSE
RICHMOND ROAD
WORTHING
BN11 1HS