

Existing

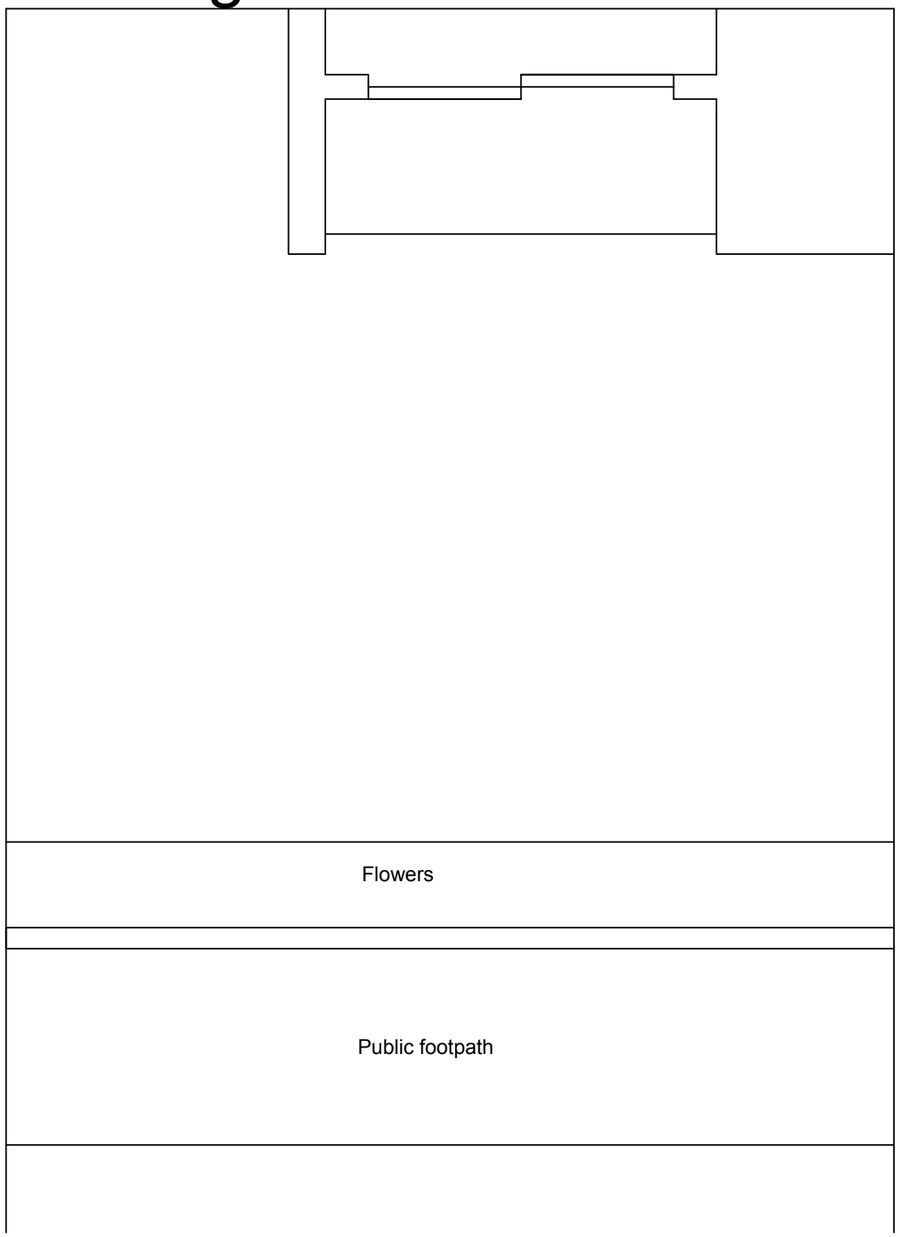

Proposed

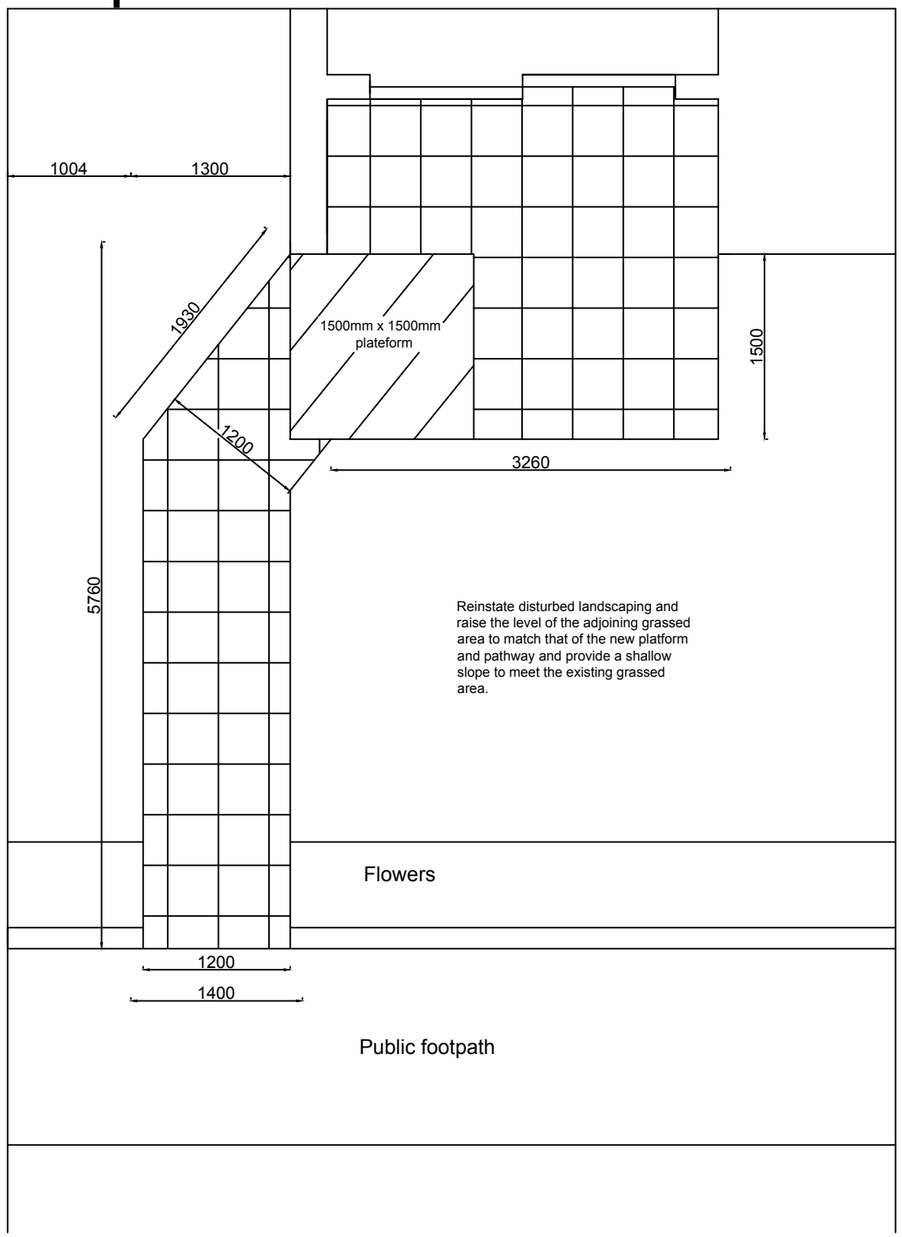

0 50 100

Mrs Julie Watson
Flat 1 Pebble Lodge
120 Beach Green
Shoreham-By-Sea
BN43 5YA

Access works

Scale: 1:50
Date: MAY 2019
Drawn: Zeki Kurekci

120/BEA

/01

ADUR & WORTHING HOME IMPROVEMENT ASSISTANCE
ADUR & WORTHING COUNCILS
PORTLAND HOUSE
RICHMOND ROAD
WORTHING
BN11 1HS