

paper size A.4

ADUR & WORTHING
PLANNING SERVICES

PLAN	AWDM/0731/19
DATE VALID	15 MAY 2019

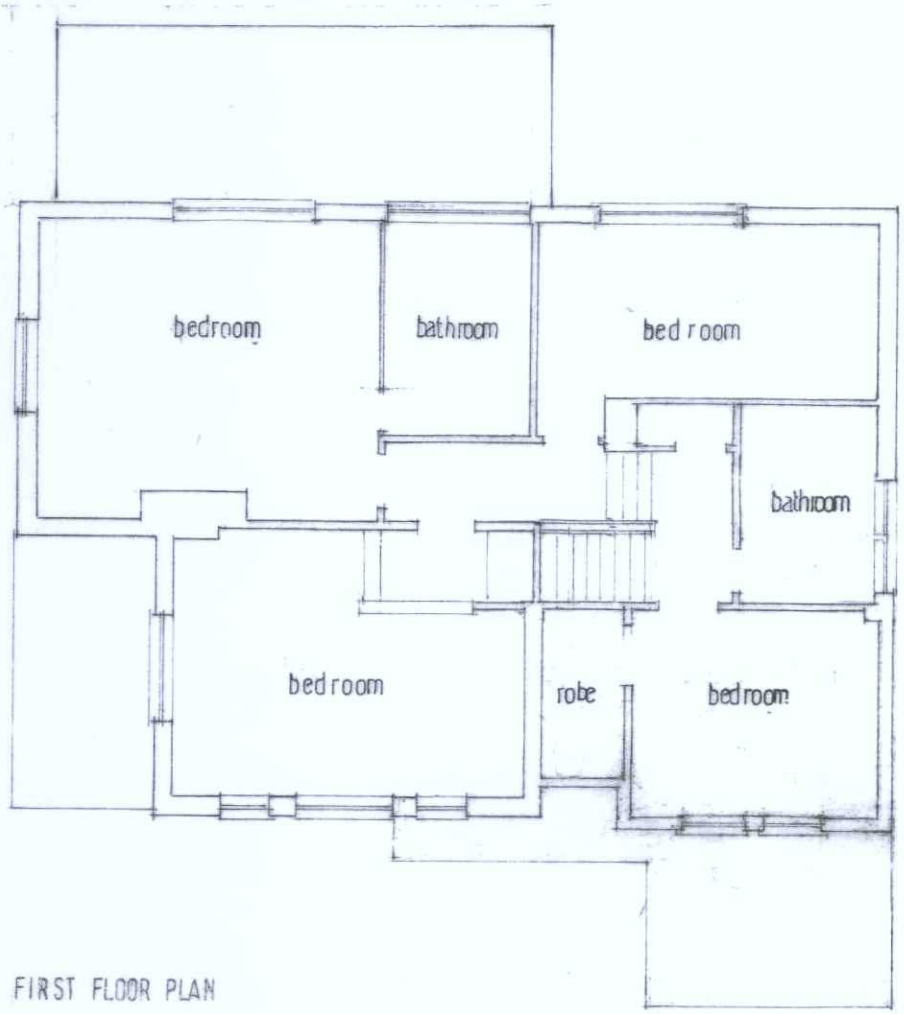

FIRST FLOOR PLAN

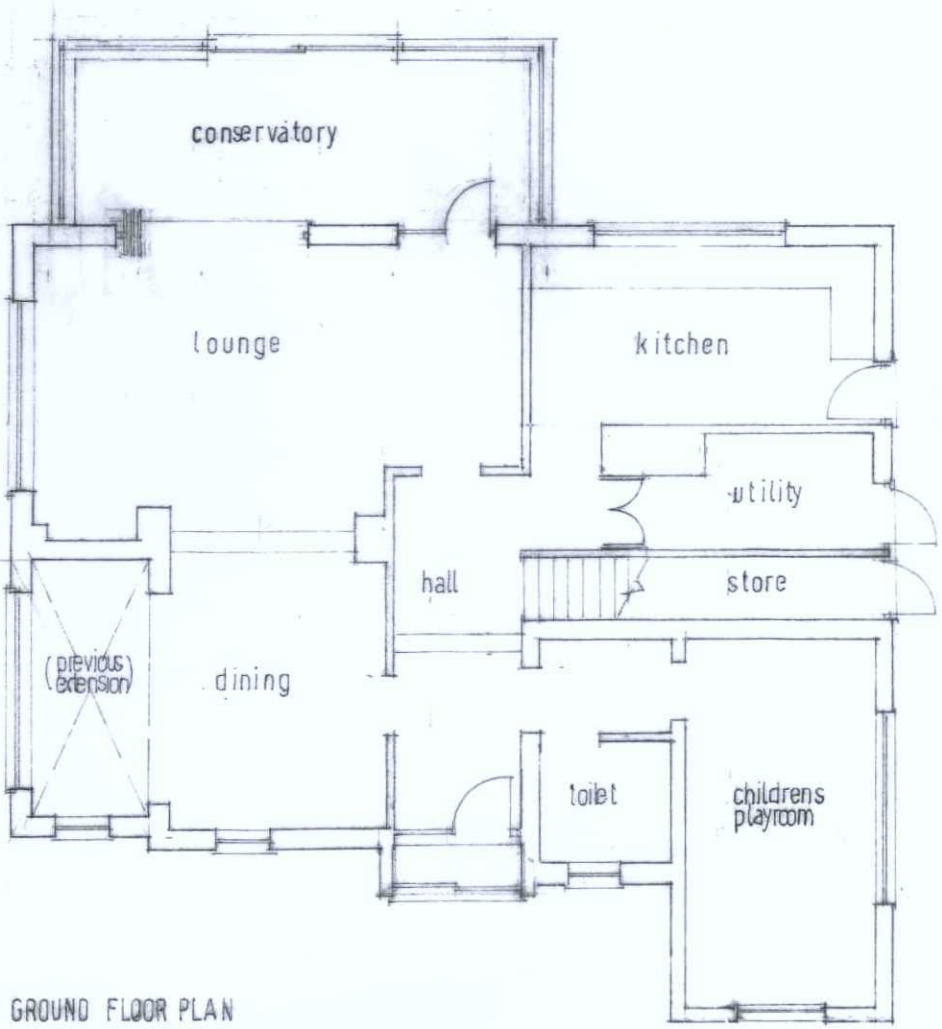

GROUND FLOOR PLAN

0 2.5 5 metres
Scale 1:100

GEOFFREY LAWRANCE

CHARTERED ARCHITECT
DIP. ARCH. RIBA

32 PARKSIDE
SHOREHAM-BY-SEA
WEST SUSSEX, BN43 6HA

TELEPHONE 01273 462793

1, beach green shoreham
proposed rear extension

1:100 FLOOR PLANS — AS EXISTING

scale : 1:100 drg. no.
date : oct 2018
drawn : G.L