paper size A.4

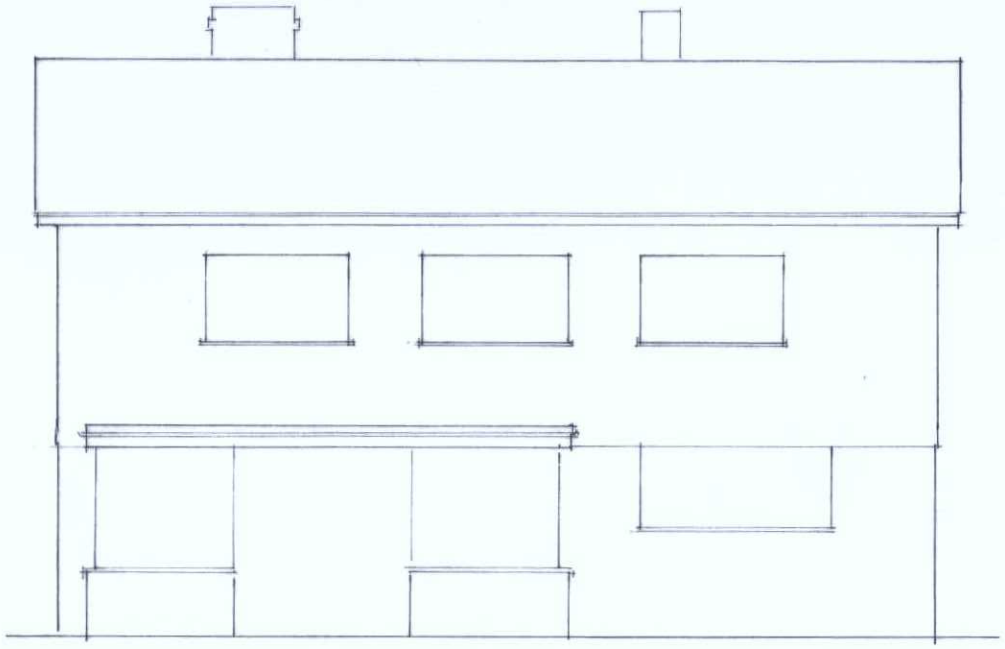

REAR ELEVATION
facing south

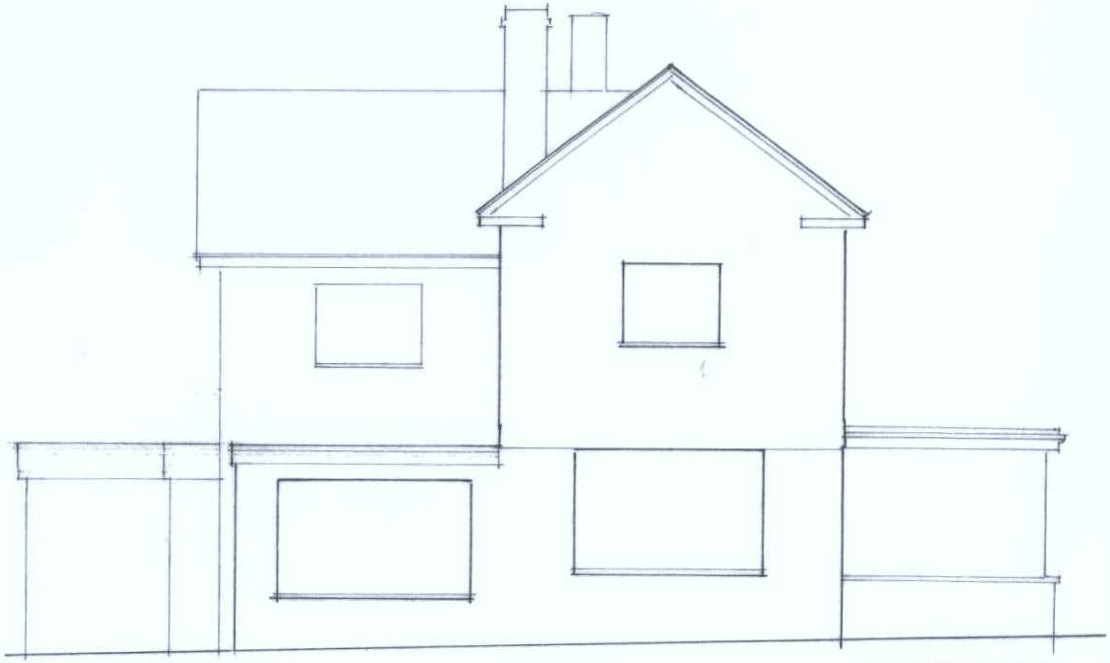

SIDE ELEVATION
facing east

GEOFFREY LAWRANCE

CHARTERED ARCHITECT
DIP. ARCH. RIBA

32 PARKSIDE
SHOREHAM-BY-SEA
WEST SUSSEX, BN43 6HA

TELEPHONE 01273 462793

1. beach green shoreham
proposed rear extension

1:100 ELEVATIONS_AS EXISTING

scale : 1:100
date : nov. 2018
drawn : G.L

drg.no.
2 .11 .18

0 2.5 5metres
Scale 1:100

ADUR & WORTHING PLANNING SERVICES	
PLAN	AWDM/0731/19
DATE VALID	15 MAY 2019