

ELEVATIONS 1:100 @ A3

MATERIALS:
Timber frame construction with black vertical cladding
Anthracite grey doors/ windows
GRP grey roof finish

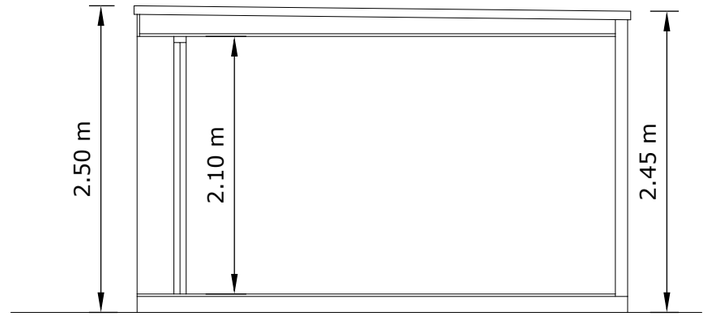

SECTION

PLAN VIEW 1:50 @ A3

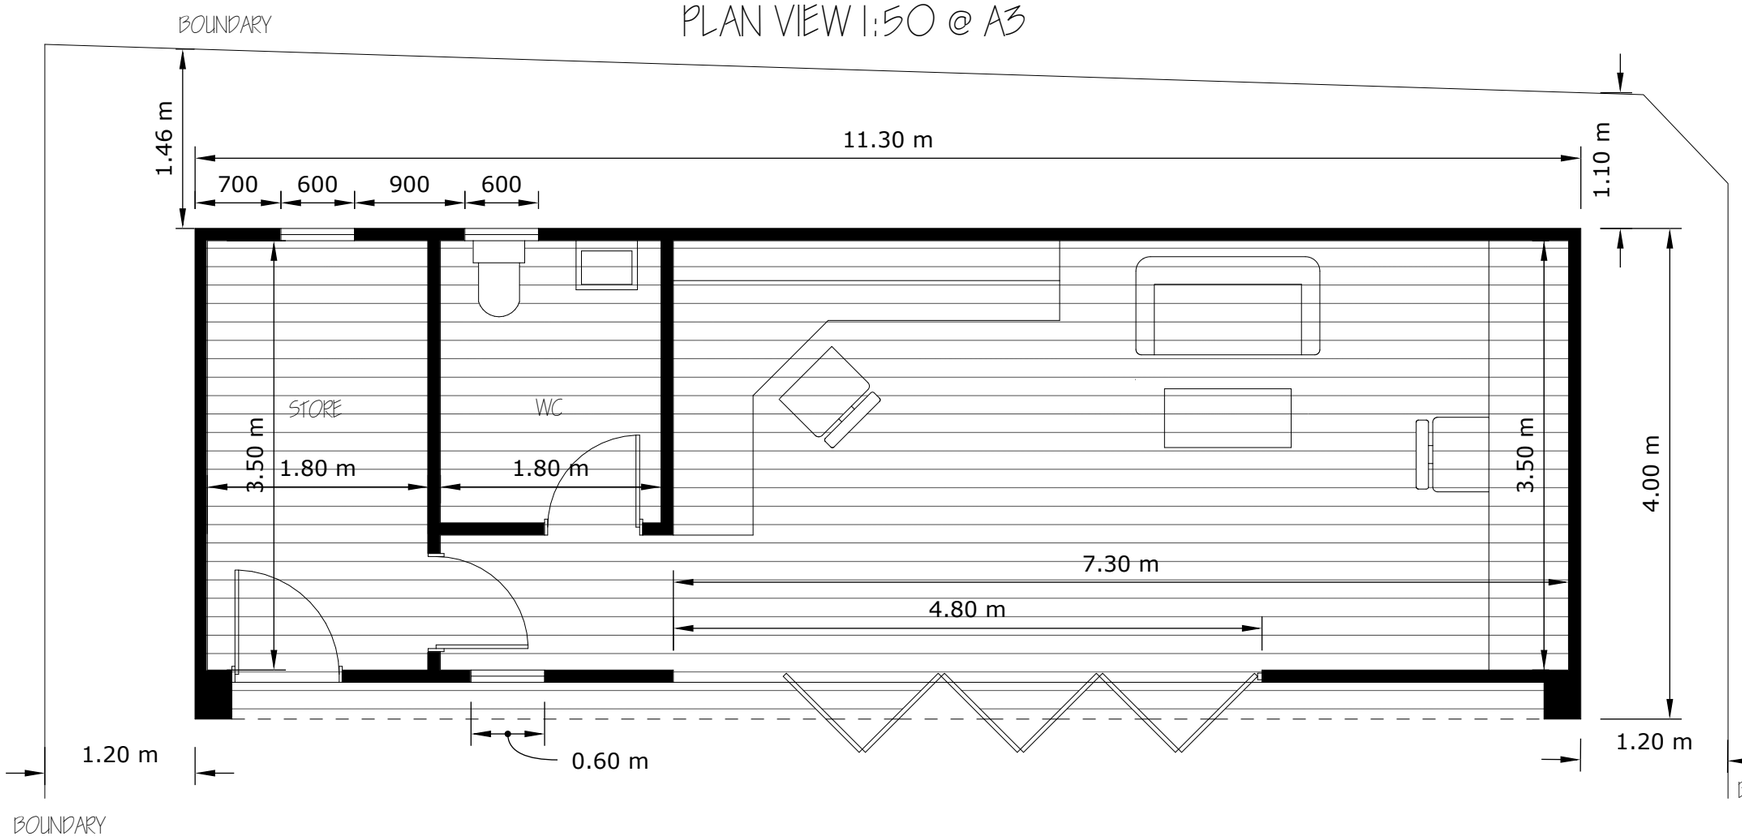

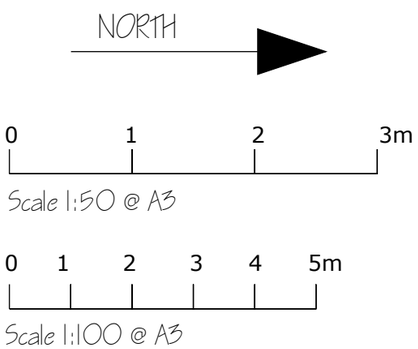

deadspace DESIGNS

PROPOSED GARDEN OFFICE CABIN at 43 SEA LANE, GORING-BY-SEA, BN12 4QD

DRAWING: PROPOSED SCALE: PLAN & SECTION - 1:50 @ A3 . ELEVATIONS 1:100 @ A3 DATE: 21/ 03/ 2023 DRWG No: DS/ JEFFCABIN/ 01