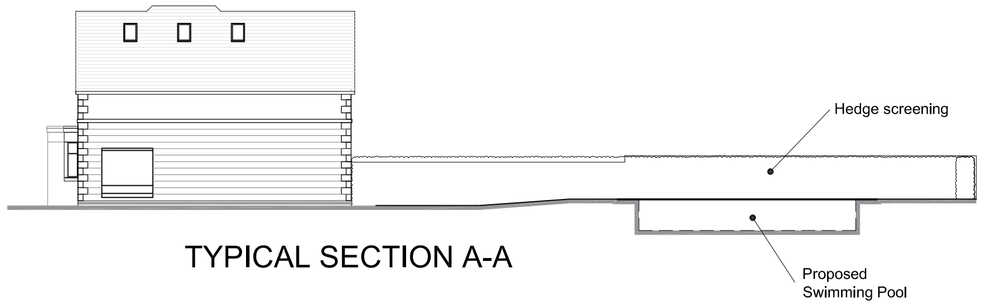

TYPICAL SECTION A-A

0 2 4 6 8 10 12 14 16 18 20m

LINEAR SCALE 1:200

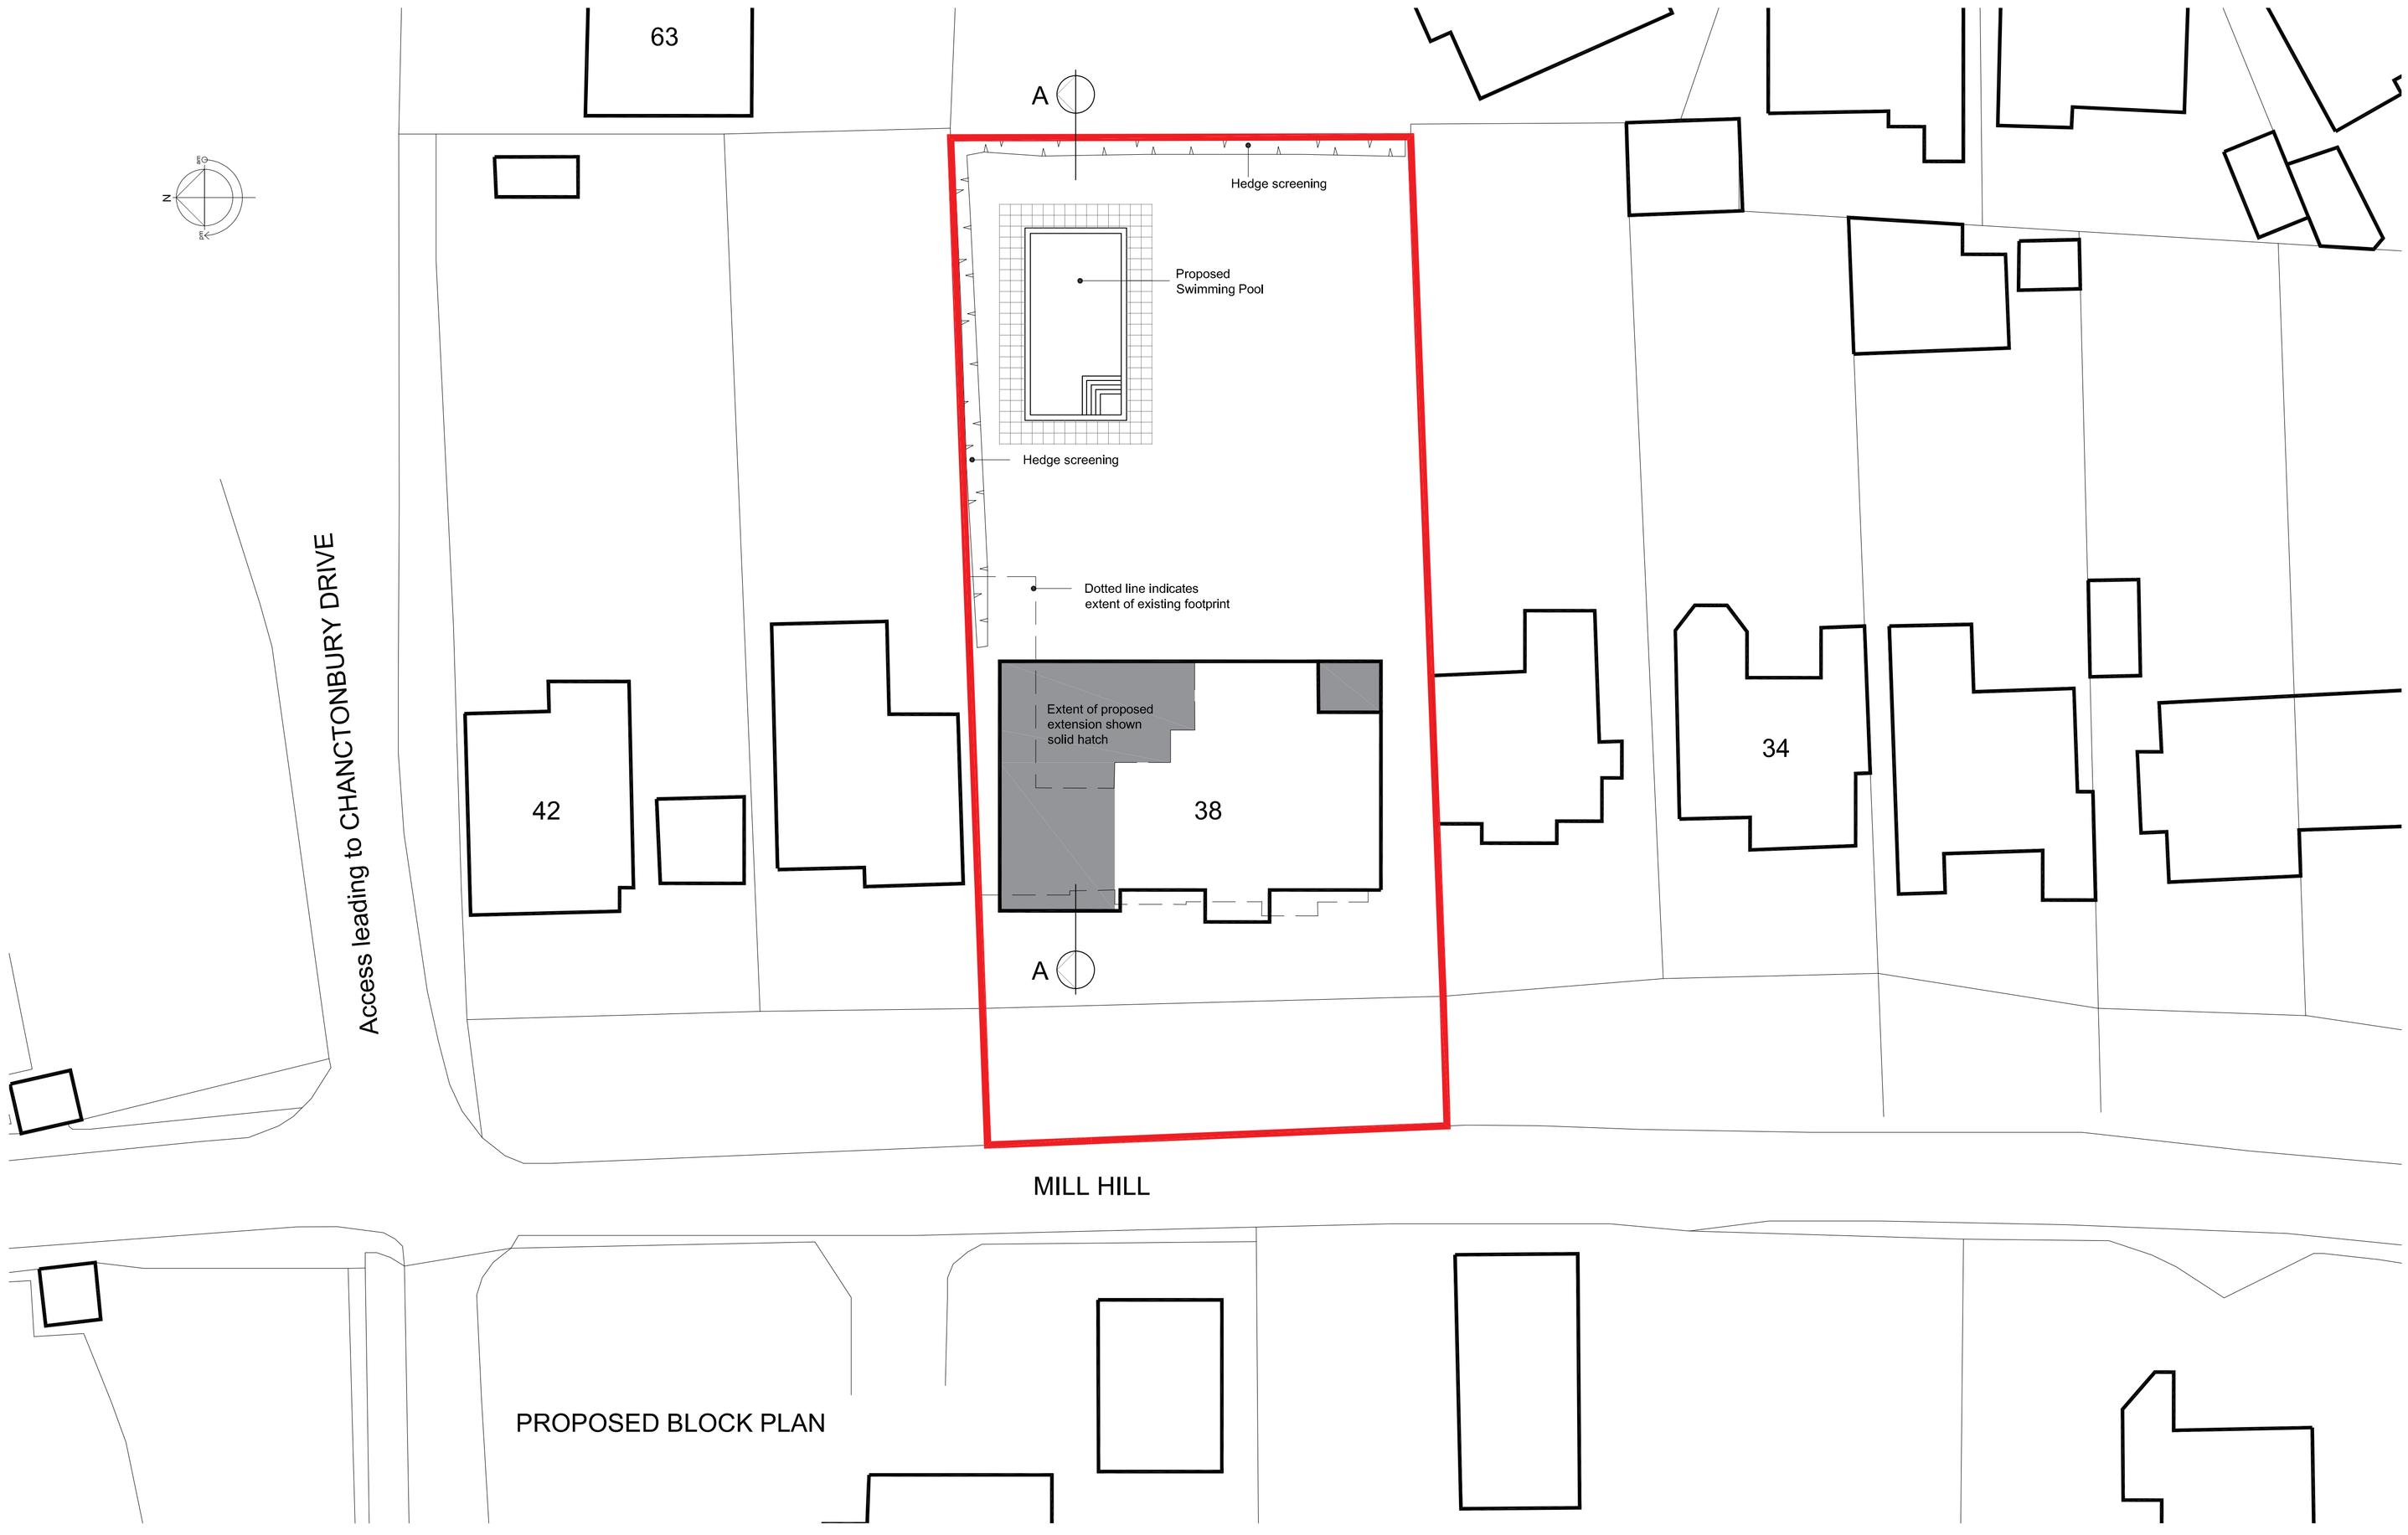

PROPOSED BLOCK PLAN

C)	Proposed Roof Plan Updated.	06.01.23
B)	Site Section added.	22.08.22
A)	Minor Amendments.	13.06.22

REVISION DESCRIPTION — DATE

CLIENT

Complete Build Solutions

JOB

38 Mill Hill.
Shoreham by Sea

TITLE

Proposed Block Plan

Complete Build Solutions
BUILDING CONTRACTORS
1st Floor, The Roller Mill
Mill Lane, Uckfield,
East Sussex, TN22 5AA
Tel: 01273 455 070
Email: info@completebuildsolutions.com
Website: www.completebuildsolutions.com

SCALE	D	C	DATE
1:200	JAB	JF	April 2022

JOB NO. 22 / 830 / 04 — DRAWING No. — REVISION C