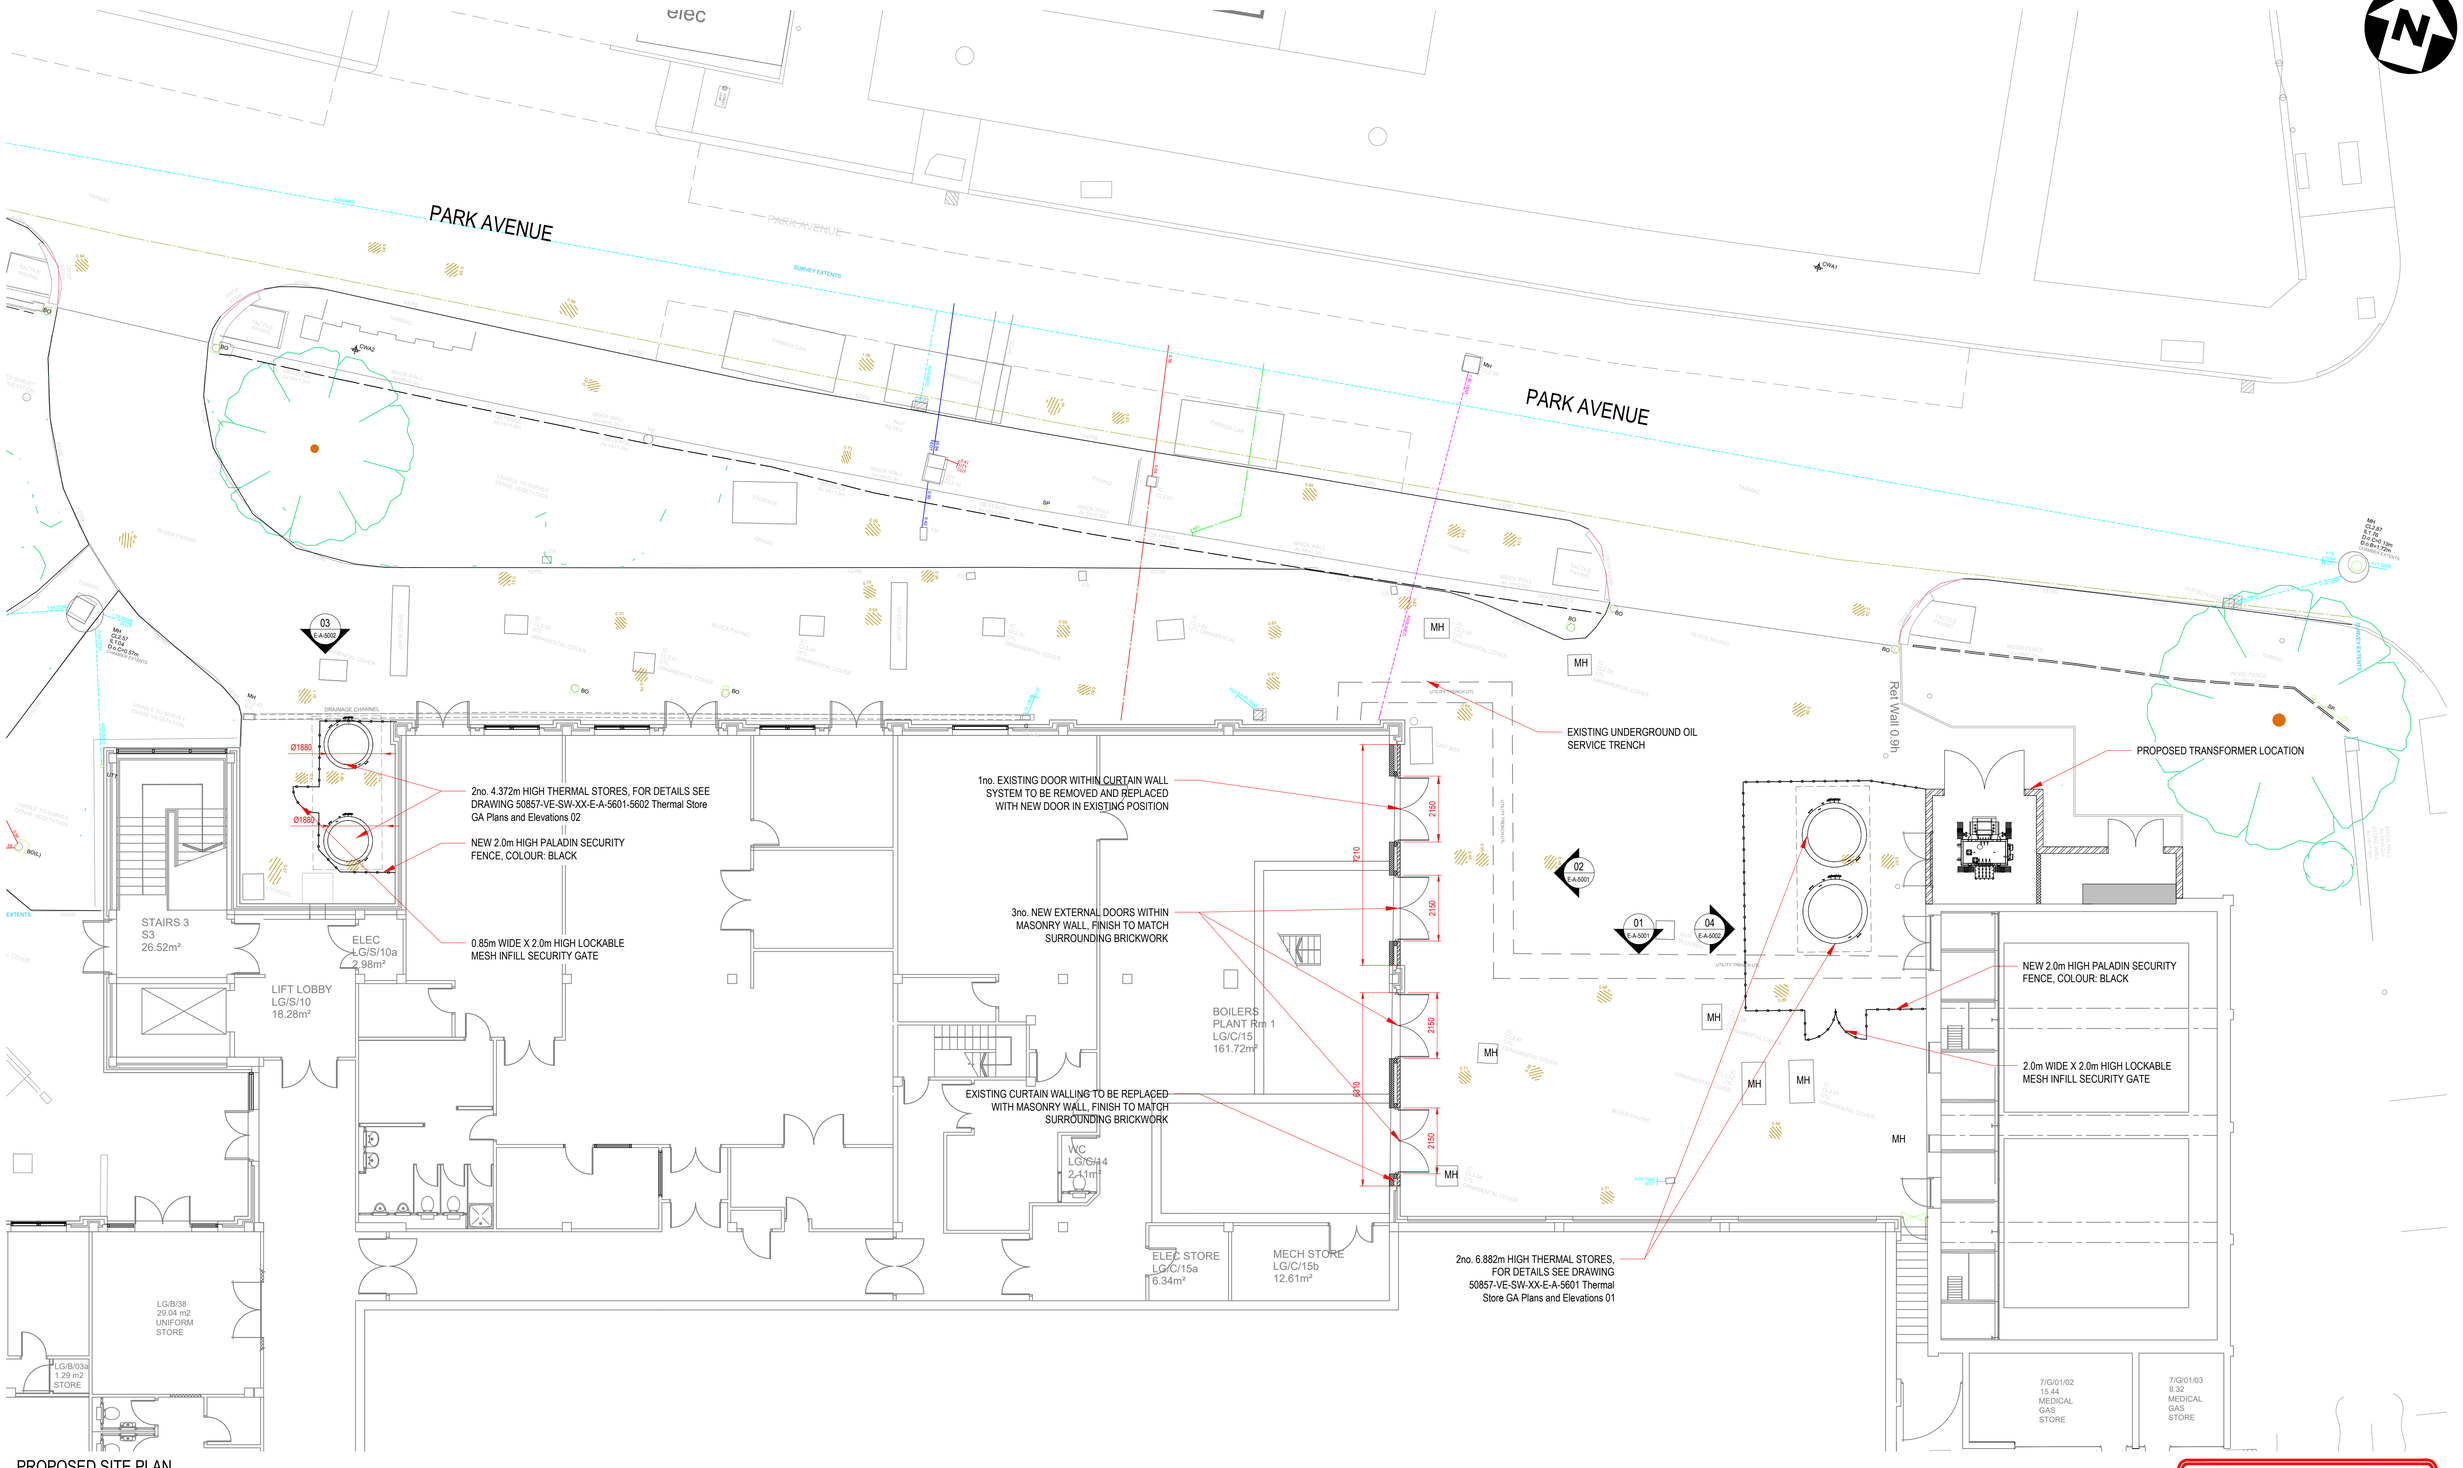

PARK AVENUE
PARK AVENUE
SURVEY EXTENTS
03
E-A-5002
DRAINAGE CHANNEL
Ø1880
Ø1880
2no. 4.372m HIGH THERMAL STORES, FOR DETAILS SEE DRAWING 50857-VE-SW-XX-E-A-5601-5602 Thermal Store GA Plans and Elevations 02
NEW 2.0m HIGH PALADIN SECURITY FENCE, COLOUR: BLACK
0.85m WIDE X 2.0m HIGH LOCKABLE MESH INFILL SECURITY GATE
1no. EXISTING DOOR WITHIN CURTAIN WALL SYSTEM TO BE REMOVED AND REPLACED WITH NEW DOOR IN EXISTING POSITION
3no. NEW EXTERNAL DOORS WITHIN MASONRY WALL, FINISH TO MATCH SURROUNDING BRICKWORK
EXISTING CURTAIN WALLING TO BE REPLACED WITH MASONRY WALL, FINISH TO MATCH SURROUNDING BRICKWORK
2no. 6.882m HIGH THERMAL STORES, FOR DETAILS SEE DRAWING 50857-VE-SW-XX-E-A-5601 Thermal Store GA Plans and Elevations 01
EXISTING UNDERGROUND OIL SERVICE TRENCH
PROPOSED TRANSFORMER LOCATION
NEW 2.0m HIGH PALADIN SECURITY FENCE, COLOUR: BLACK
2.0m WIDE X 2.0m HIGH LOCKABLE MESH INFILL SECURITY GATE
Ret Wall 0.9h
02
E-A-5001
01
E-A-5001
04
E-A-5002
STAIRS 3
S3
26.52m²
ELEC
LG/S/10a
2.98m²
LIFT LOBBY
LG/S/10
18.28m²
BOILERS
PLANT Rm 1
LG/C/15
161.72m²
WC
LG/C/44
2.41m²
ELEC STORE
LG/C/15a
6.34m²
MECH STORE
LG/C/15b
12.61m²
LG/B/38
29.04 m2
UNIFORM
STORE
LG/B/03a
1.29 m2
STORE
7/G/01/02
15.44
MEDICAL
GAS
STORE
7/G/01/03
8.32
MEDICAL
GAS
STORE
2150
2150
2150
2150
2512
1210
810
MH
MH
MH