




Existing Side (North-East) Elevation

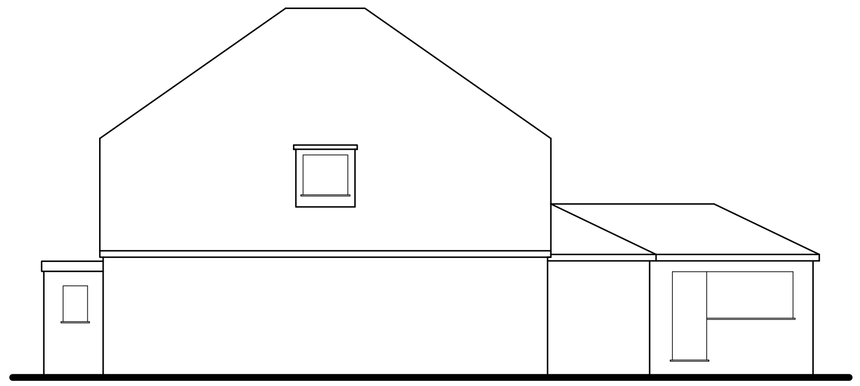

Existing Front (South-East) Elevation

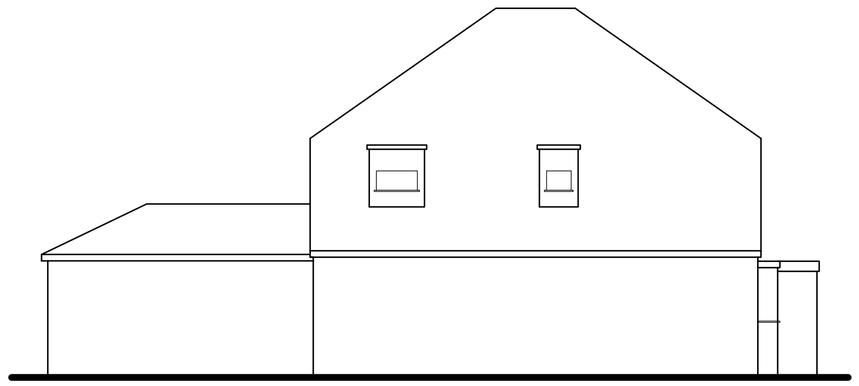


Existing Side (South-West) Elevation

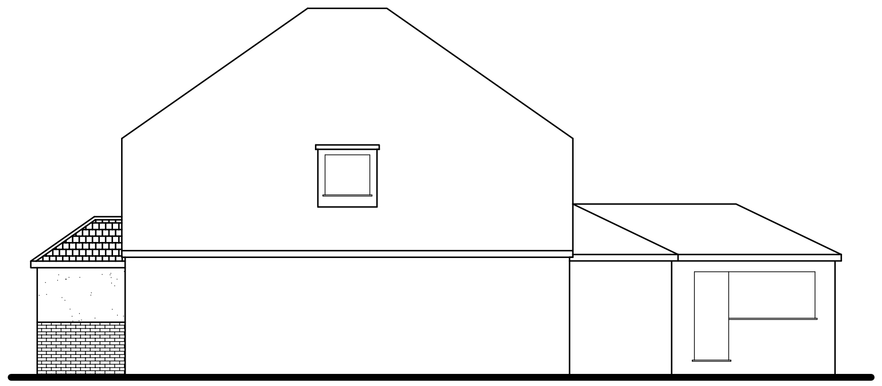

Proposed Side (North-East) Elevation




Proposed Front (South-East) Elevation

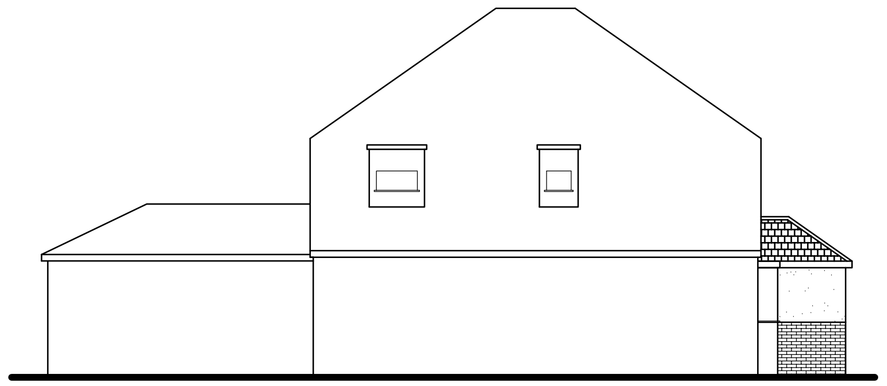

Proposed Side (South-West) Elevation



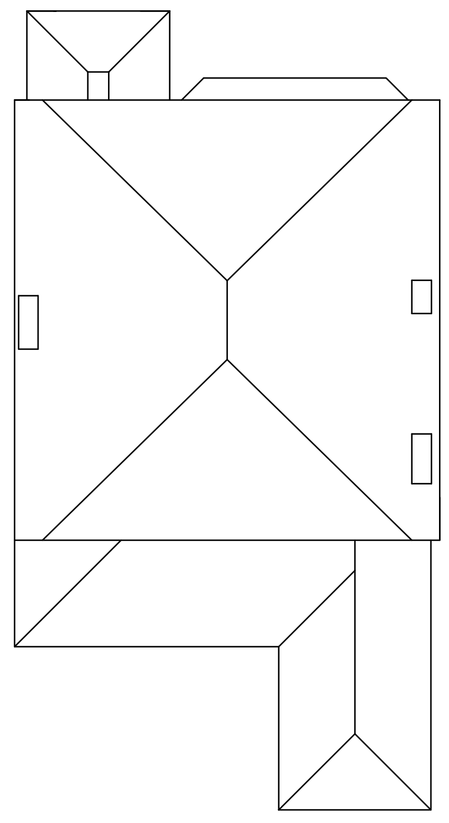

Proposed Roof Plan

Tony Rogers
Building Consultants
Address: 40 Dawn Crescent, Upper Beeding
West Sussex, BN44 3WH
Telephone: 01903 815225 Fax: 01903 815225

Rev.	Date:	Revision Description:

Client: Mr & Mrs G Charmont

Address: 79 Brighton Road
Lancing
West Sussex
BN15 8RB

Project: Proposed enlarged porch and alterations

Scale: 1:50
Paper Size A1

Date: May 2019

Drawing No: 19/1362/03

Drawn By: AWR

Revision: