Rear (East Facing)

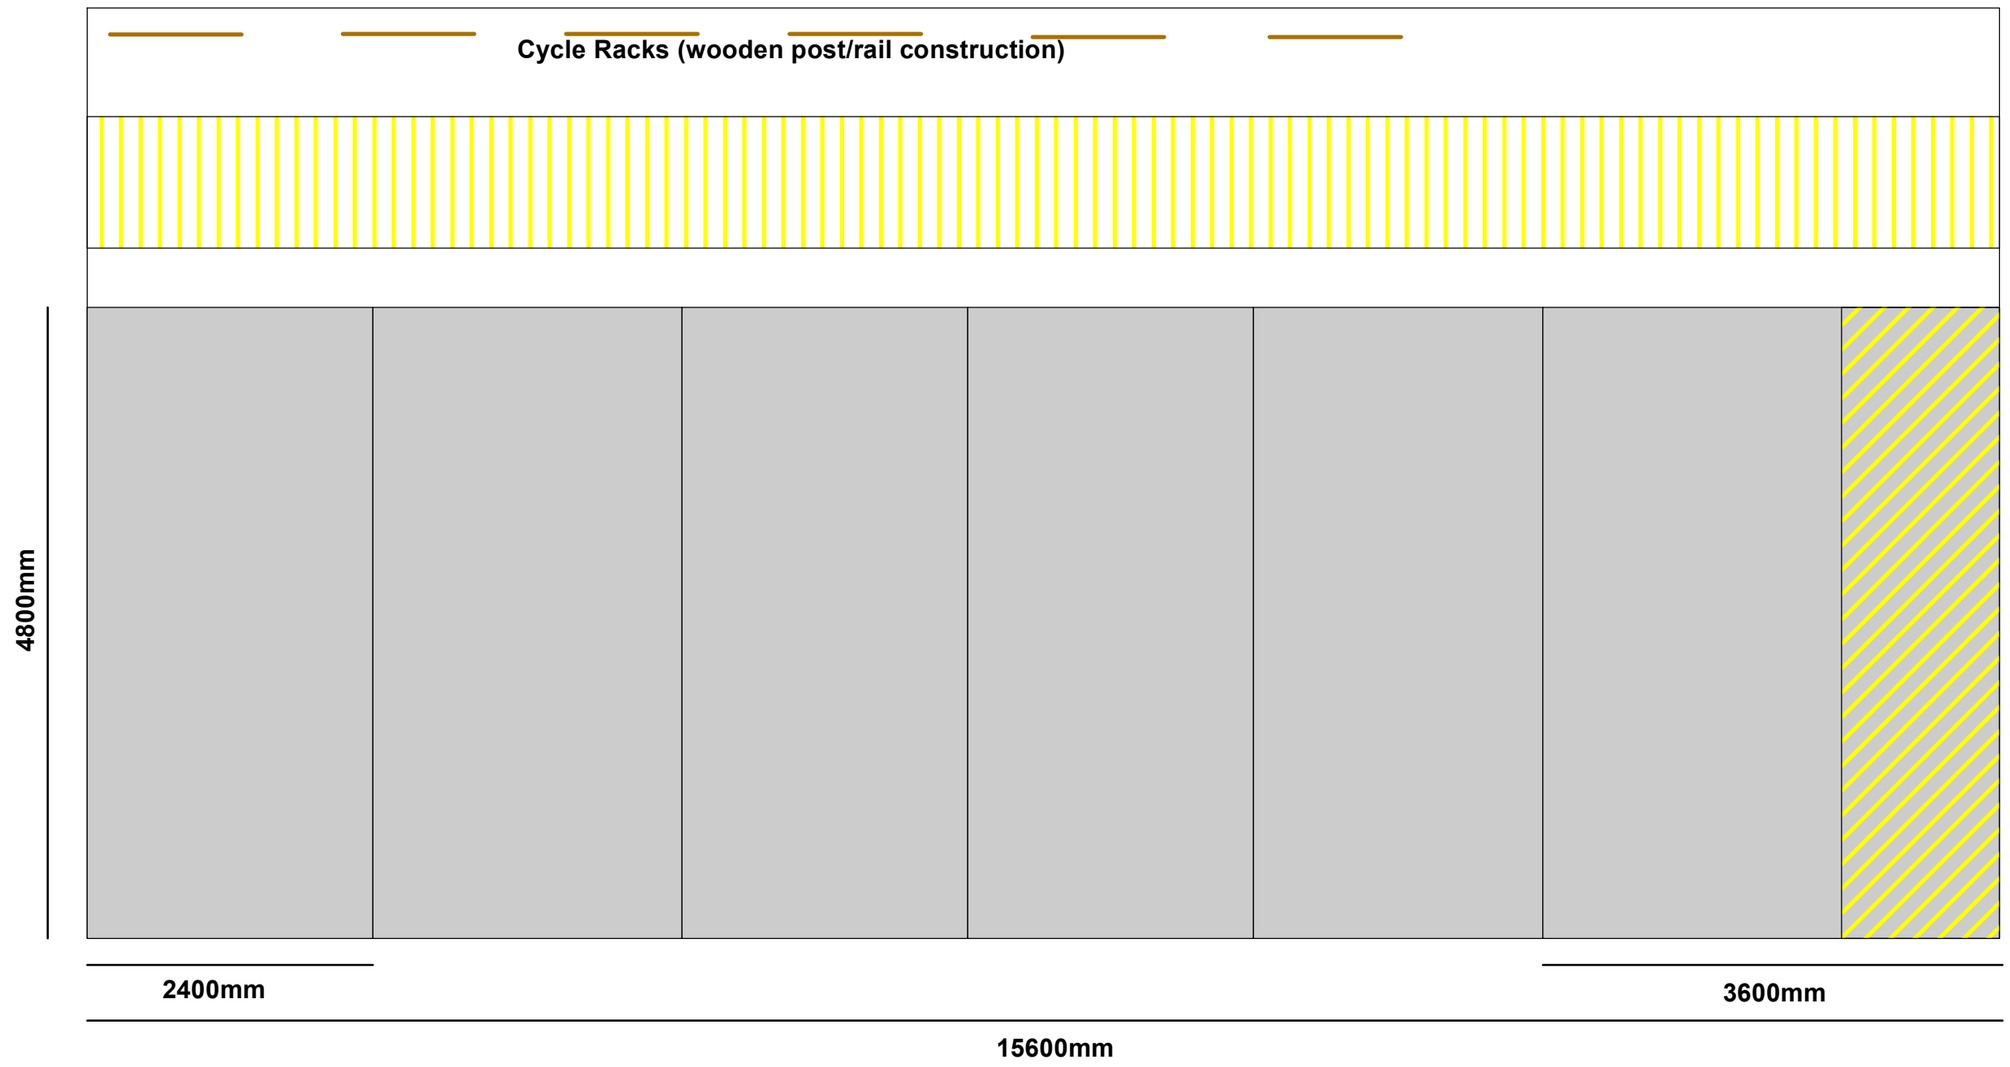

Front (West Facing)

0 — 5 Meters

No increased elevations from existing landform are to be undertaken.

Sompting Estate

Job Title
Sompting Estate
Temporary Volunteer
Facilities

Scale

1:50 at A3

Parking Area Plan

Notes:
Parking laid with type3 material.
Car parking for 6 cars
(inc 1 x disabled parking bay)
Six wooden cycle racks to rear of parking area

Legend

Parking

- Parking Area
- Parking Space
- Pedestrian Walkway
- Disabled Hatching