

West Elevation

North Elevation

East Elevation

South Elevation

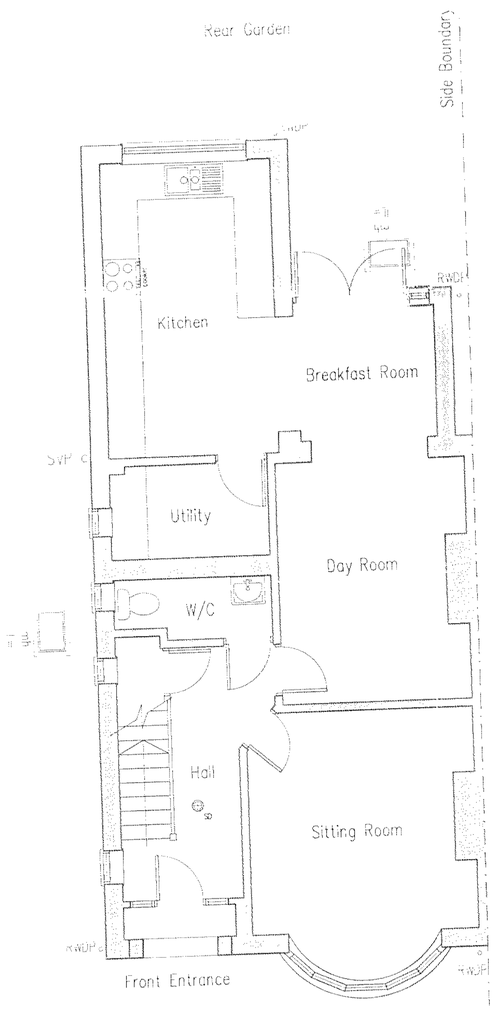

Ground Floor Plan

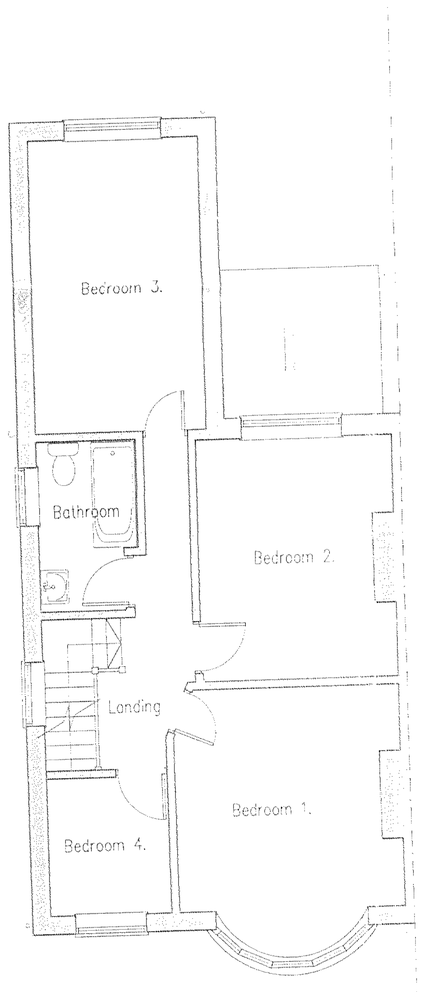

First Floor Plan

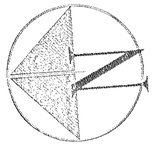

1:50 Scale Bar

1:100 Scale Bar

Project:
Proposed
Conversion Of Roofspace
At:
40 Parkside
Shoreham By Sea
West Sussex
BN43 6HA

Drawing title:
Plans & Elevations As Existing

Client: Mr V. Lumb

Copyright of:
Architectural & Planning Services
15 West Street
Shoreham By Sea
West Sussex
BN43 5WF
bjw
01273 441009 (after 6pm)
07856999101
e-mail: benwhitby15@yahoo.co.uk

Scale: 1:100 1:50
Paper Size: A1
Date: 6.4.2009
Drawn: BJW
Drg. No.: 01
Rev: