NOTE: TO BE READ IN CONJUCTION WITH STRUCTURAL ENGINEER'S DETAILS.
STRUCTURAL ENGINEER'S DETAILS TO TAKE PRECEDENCE OVER THESE DETAILS



West Elevation

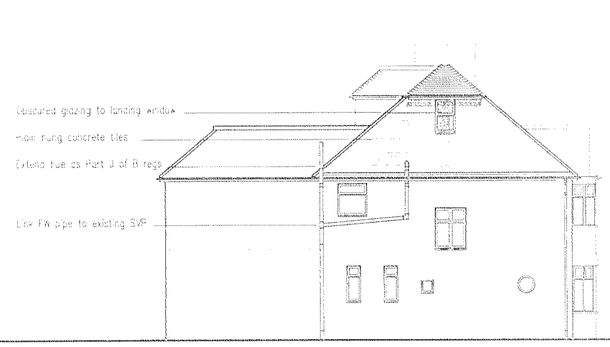

North Elevation

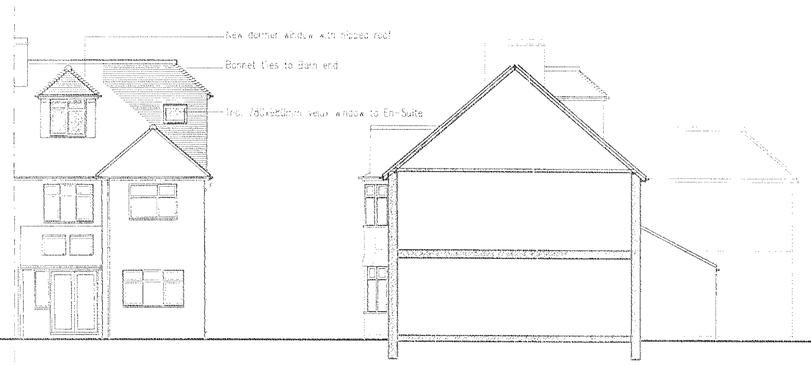

East Elevation

South Elevation

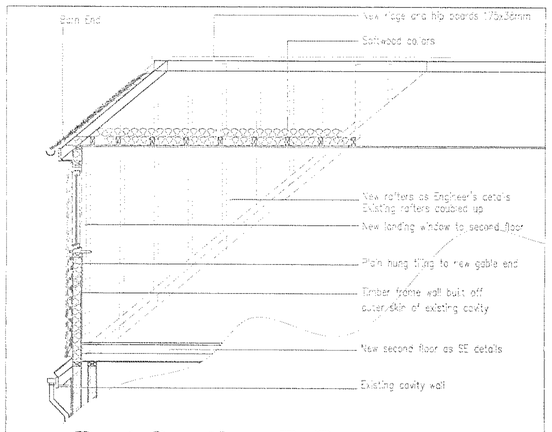

Part Section B-B NOT TO SCALE

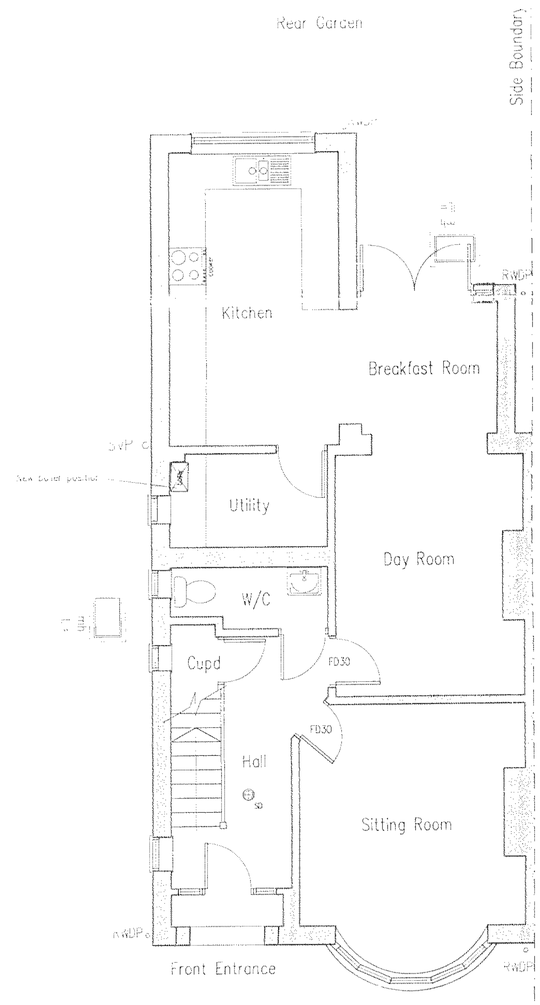

Ground Floor Plan

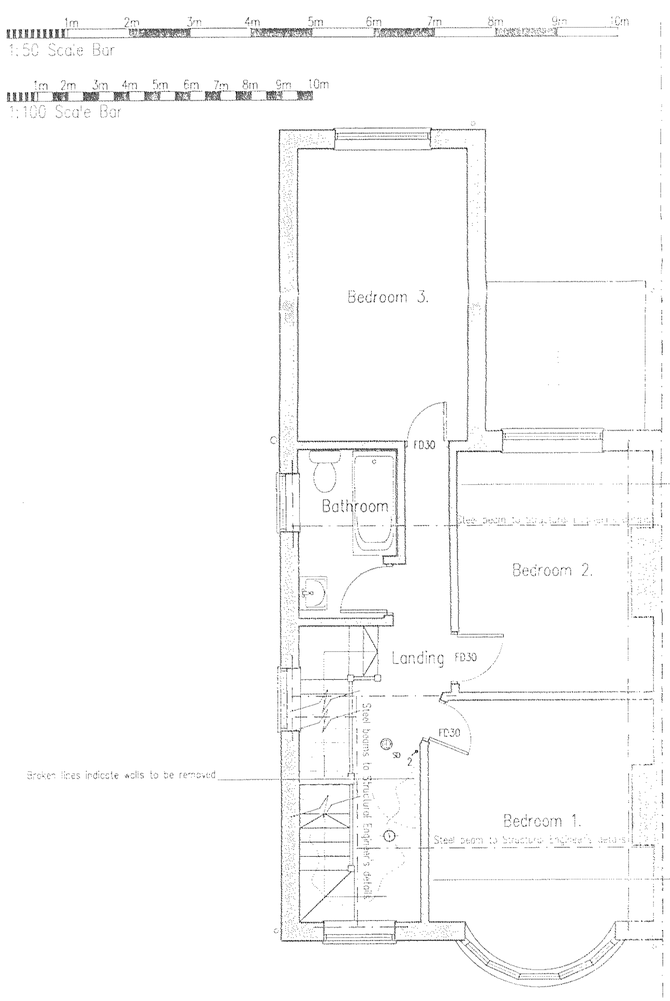

First Floor Plan

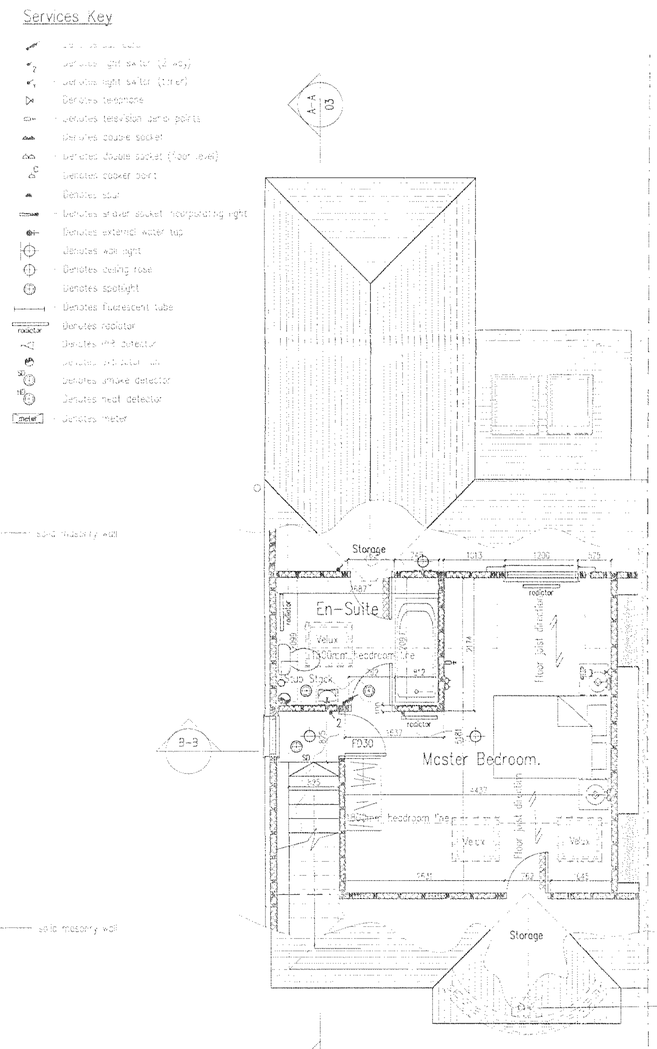

Second Floor Plan

Project:
Proposed
Conversion Of Roofspace
At:
40 Parkside
Shoreham By Sea
West Sussex
BN43 6HA

PLANNING
Approved
20 APR 2009

Drawing title:
Plans & Elevations As Proposed

Client: Mr V. Lumb

Copyright of:
Architectural & Planning Services
15 West Street
Shoreham By Sea
West Sussex
BN43 5WF
bjw
01273 441009 (after 6pm)
07956899101
e-mail: benwildy15@yahoo.co.uk

Scale: 1:100 1:50 | Paper size: A1
Date: 6.4.2009 | Drawn: BJW
Drg. No: 02 | Rev'n