

West Elevation

North Elevation

East Elevation

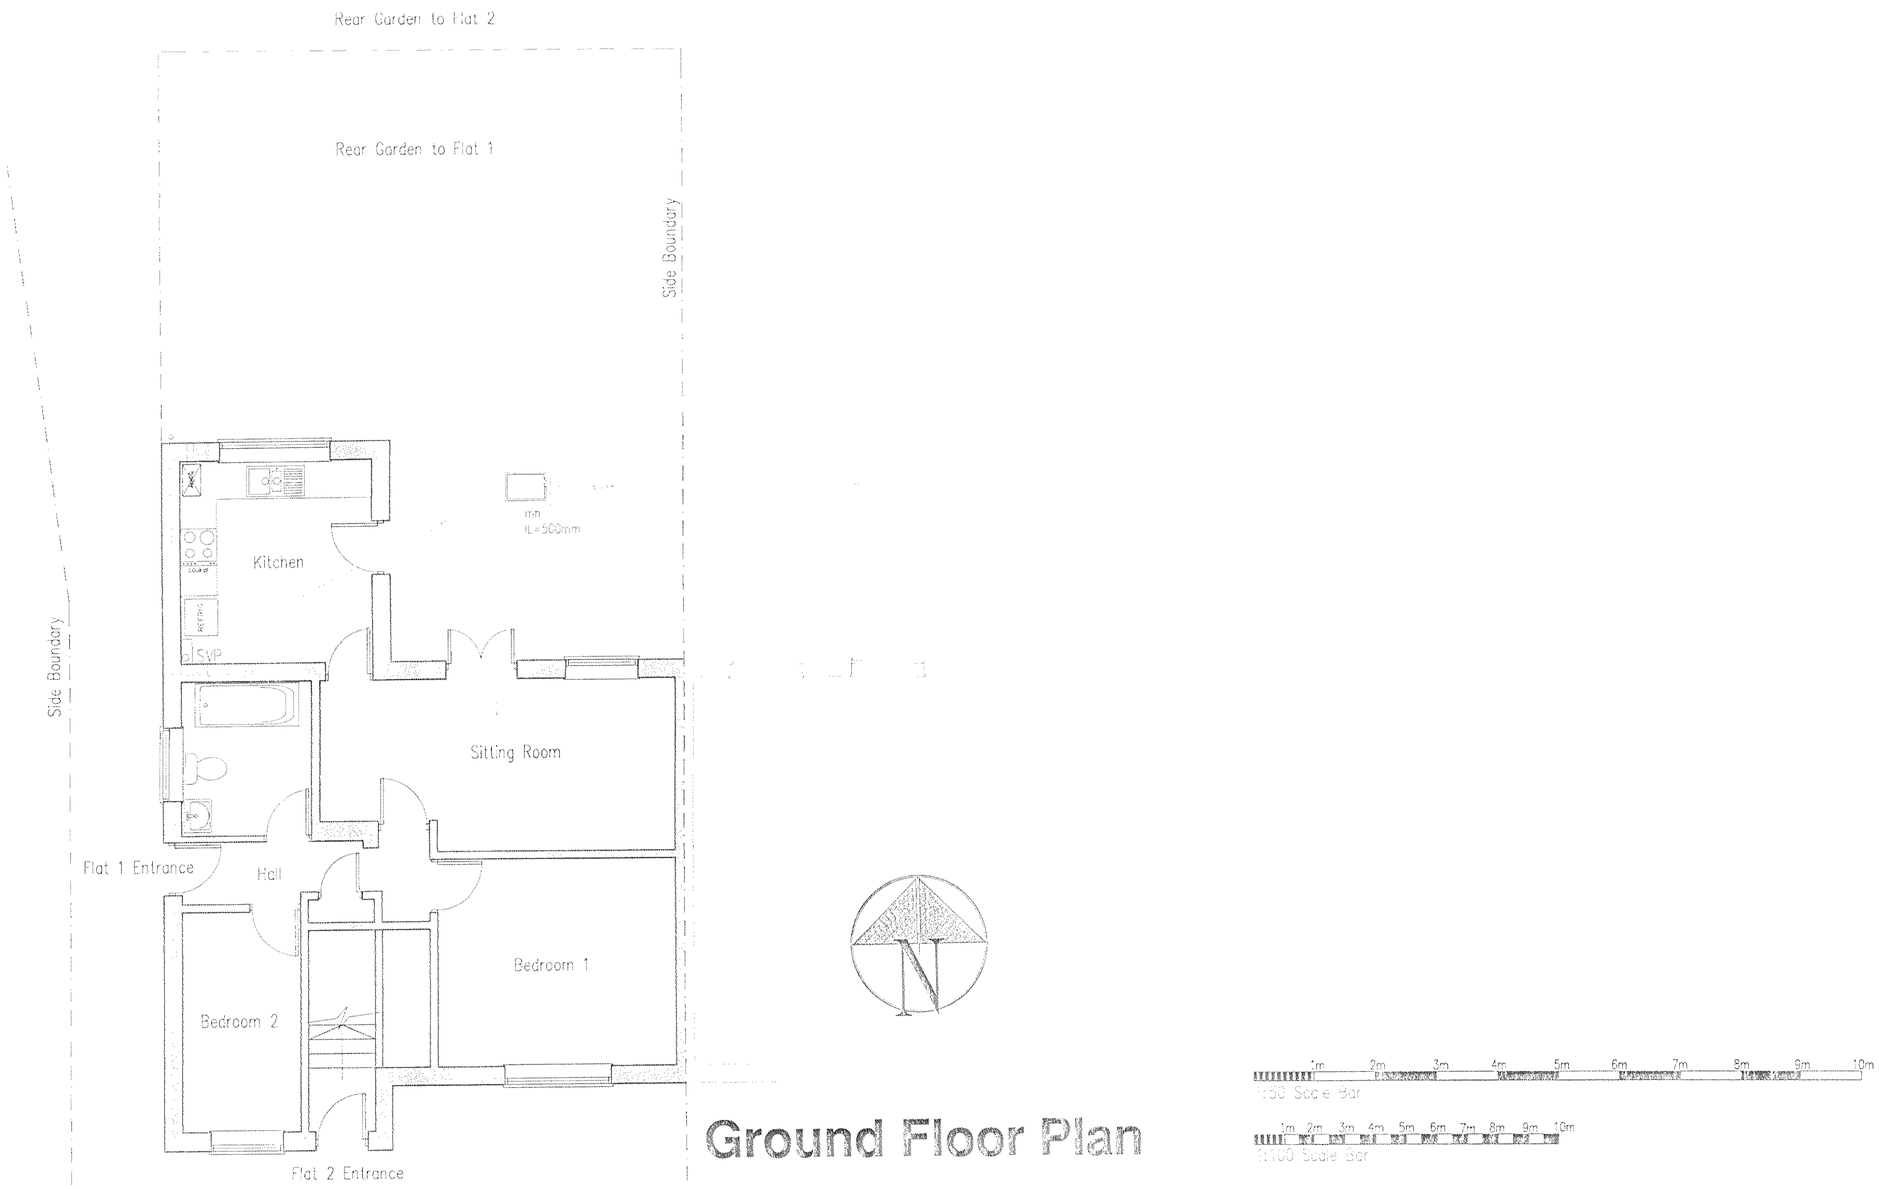

Ground Floor Plan

1:50 Scale Bar

1:100 Scale Bar

Project:

Proposed
Rear Single Storey Extension
At:
Flat 1. Ground Floor
121 Middle Road
Shoreham By Sea
West Sussex

Drawing title:

20 APR 2009

Plans & Elevations As Existing

Client: Mr D. King

Copyright of:

B.J.W
Architectural & Planning Services
15 West Street
Shoreham By Sea
West Sussex
BN43 5WF

Contact:07558899101
01273 441009 (after 6pm)
e-mail: benwhitby15@yahoo.co.uk

Scale: 1:100 1:50

Date: 25.3.2009 Drawn: BJW

Dwg. No. 01 Paper size A1 Rev#