
REVISIONS

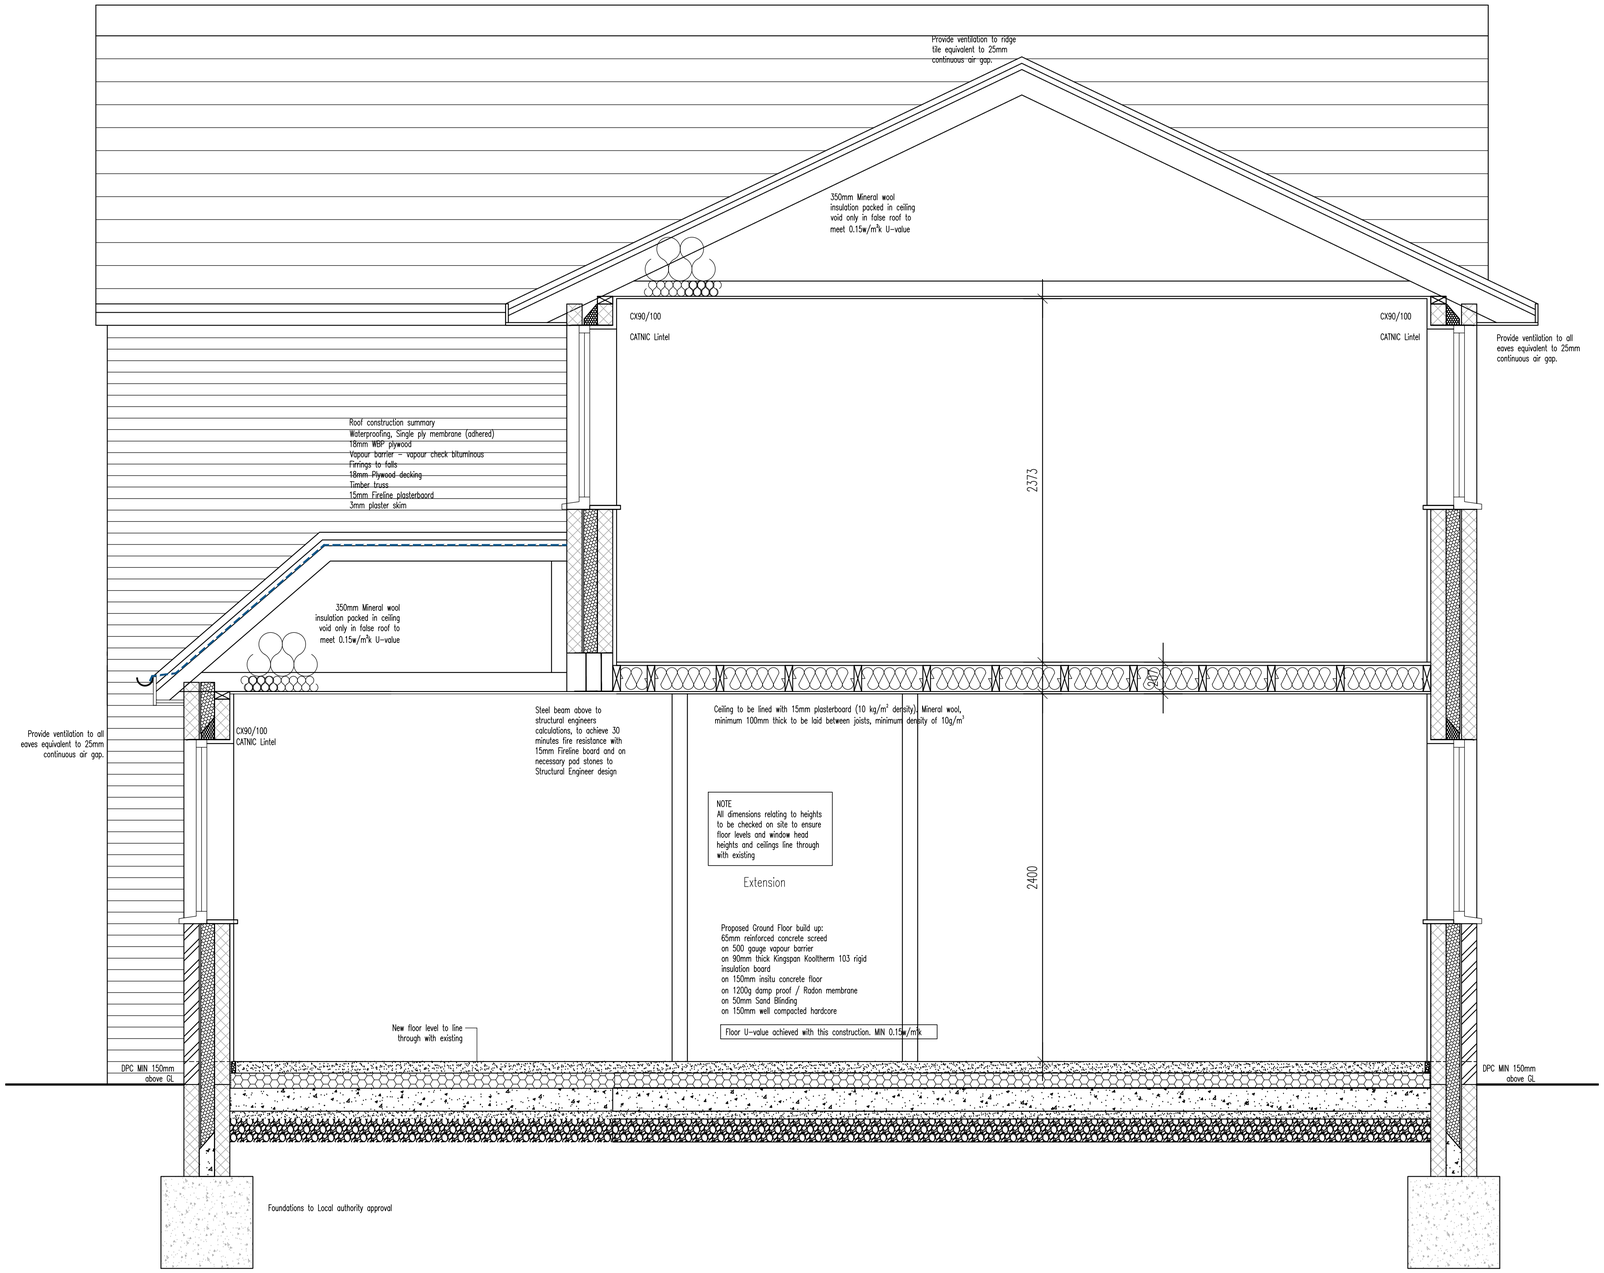

Proposed Section A-A
Scale: 1:20

N



Site Location Plan
Scale: 1:1250

1:1250 SCALE BAR

0m 10m 20m 30m 40m 50m 100m

Building Regulations

James Burton Architectural Design

Mr and Mrs Mitchell,
169 Upper Brighton Road, Worthing, BN14 9JS
Proposed Two Storey Side Extension
Proposed Section A-A
January 2025
Drawing 2025/202 B
Scale: As shown @A1