


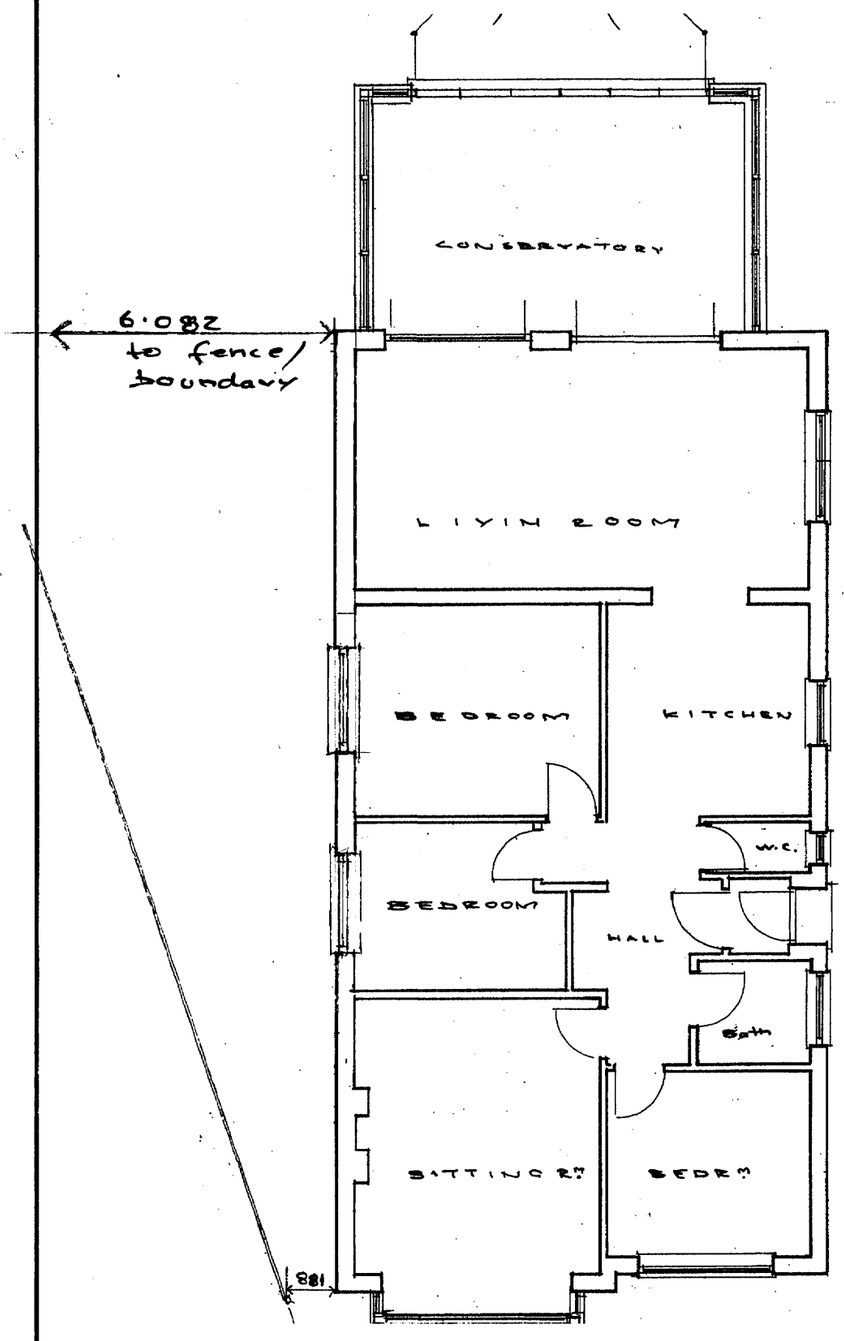


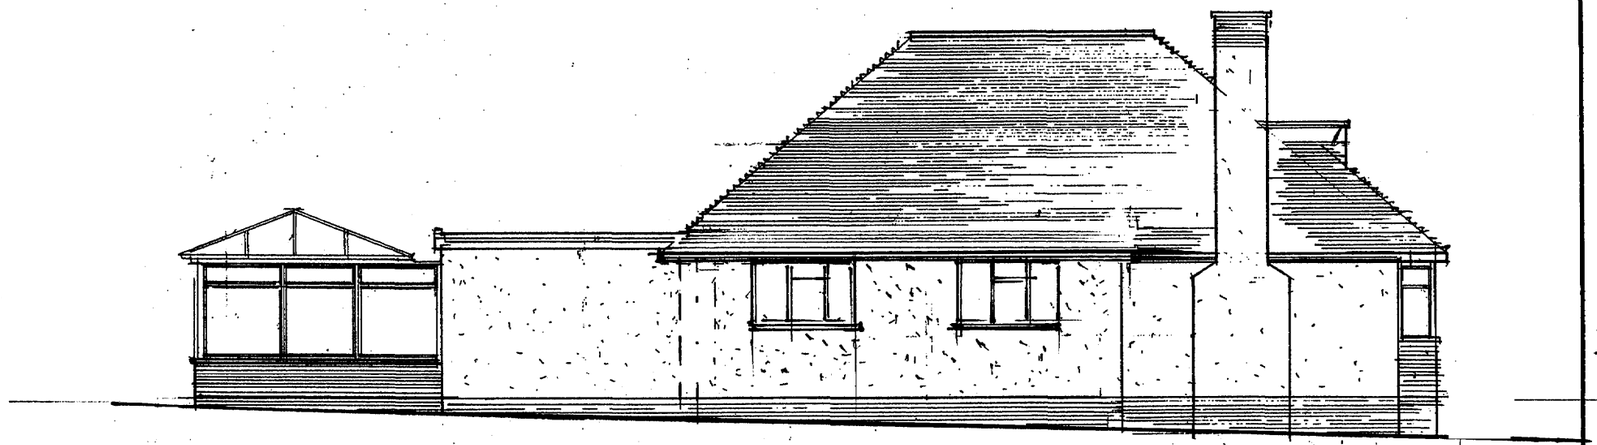

SIDE ELEVATION (North)

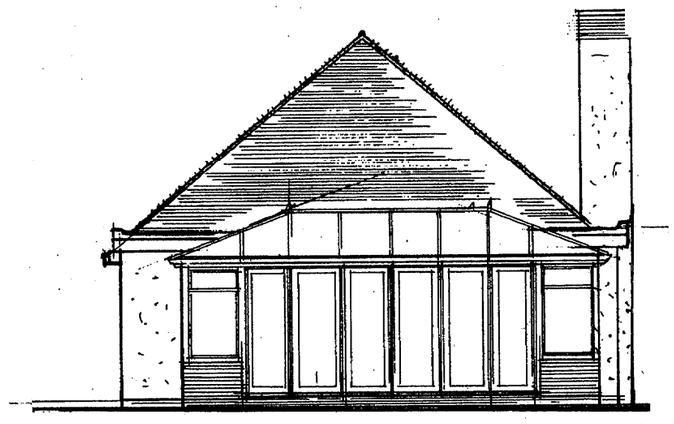

REAR ELEVATION
east

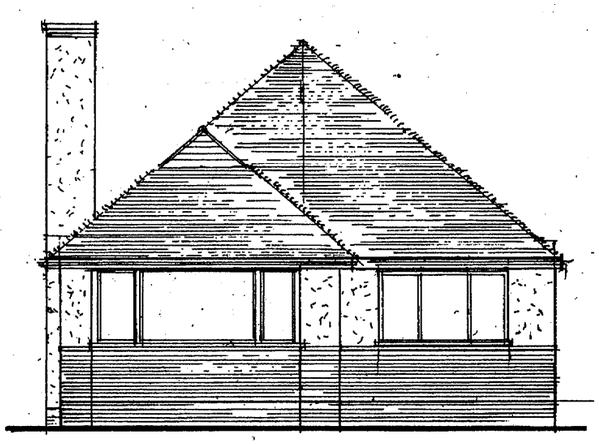

FRONT ELEVATION
west

0 1 2 3 4 5 Metres 10

Floor Plans and Elevations as Existing	PHILIP J CLAY ARCHITECTURAL DESIGN TELEPHONE -01903 815889 E-Mail phillipclay@sky.com web site: www.philclay.co.uk		
PROJECT: SIDE EXTENSION, 36 Eastbank Southwick			
CLIENTS: Mr and Mrs Mitchell	Scale & plan size 1:100 @A3	DWG. NO. 2218 - 3	P. J. Clay July 2019