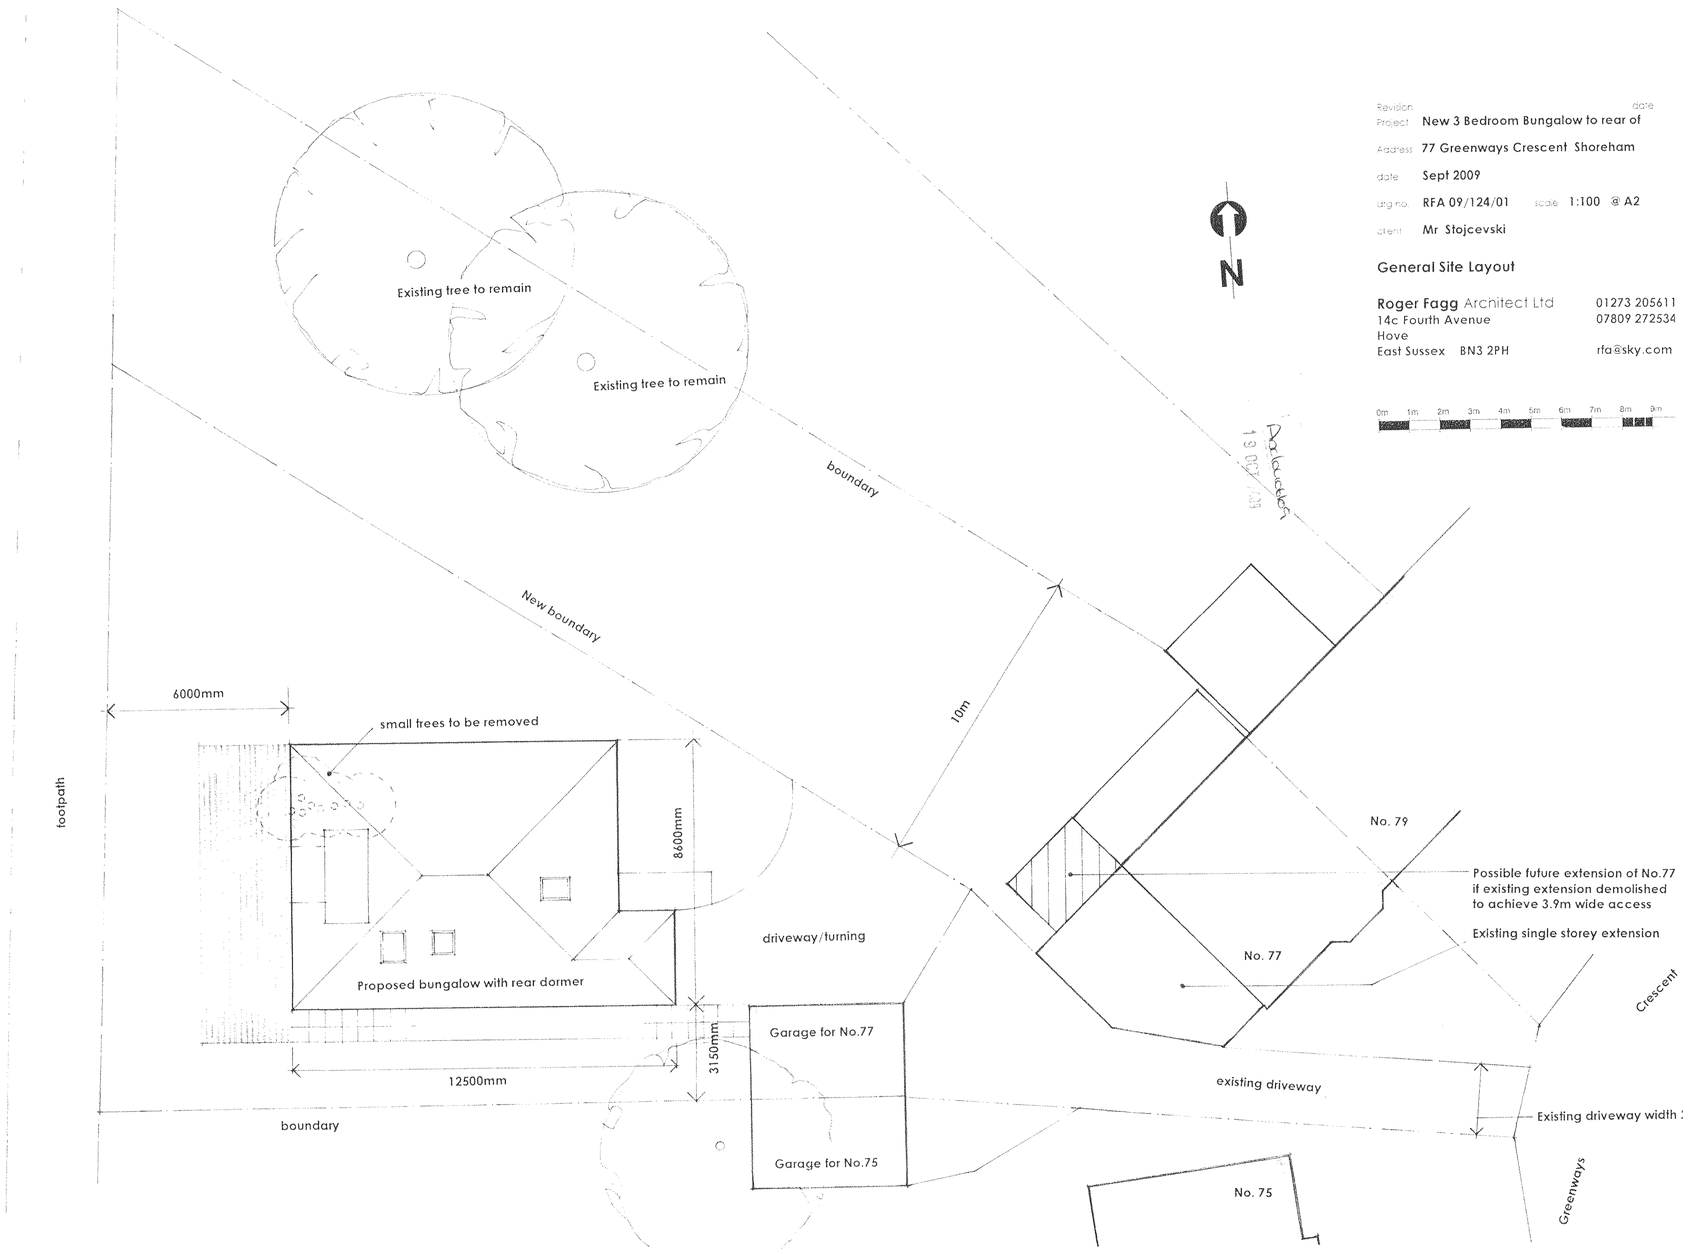
Existing tree to remain
Existing tree to remain
boundary
New boundary
6000mm
small trees to be removed
8600mm
footpath
Proposed bungalow with rear dormer
driveway/turning
Garage for No.77
3150mm
12500mm
boundary
Garage for No.75
10m
No. 79
Possible future extension of No.77
if existing extension demolished
to achieve 3.9m wide access
Existing single storey extension
No. 77
Crescent
existing driveway
Existing driveway width :
No. 75
Greenways
N
Revision date
Project New 3 Bedroom Bungalow to rear of
Address 77 Greenways Crescent Shoreham
date Sept 2009
drg no. RFA 09/124/01 scale 1:100 @ A2
client Mr Stojcevski
General Site Layout
Roger Fagg Architect Ltd 01273 205611
14c Fourth Avenue 07809 272534
Hove
East Sussex BN3 2PH rfa@sky.com
0m 1m 2m 3m 4m 5m 6m 7m 8m 9m