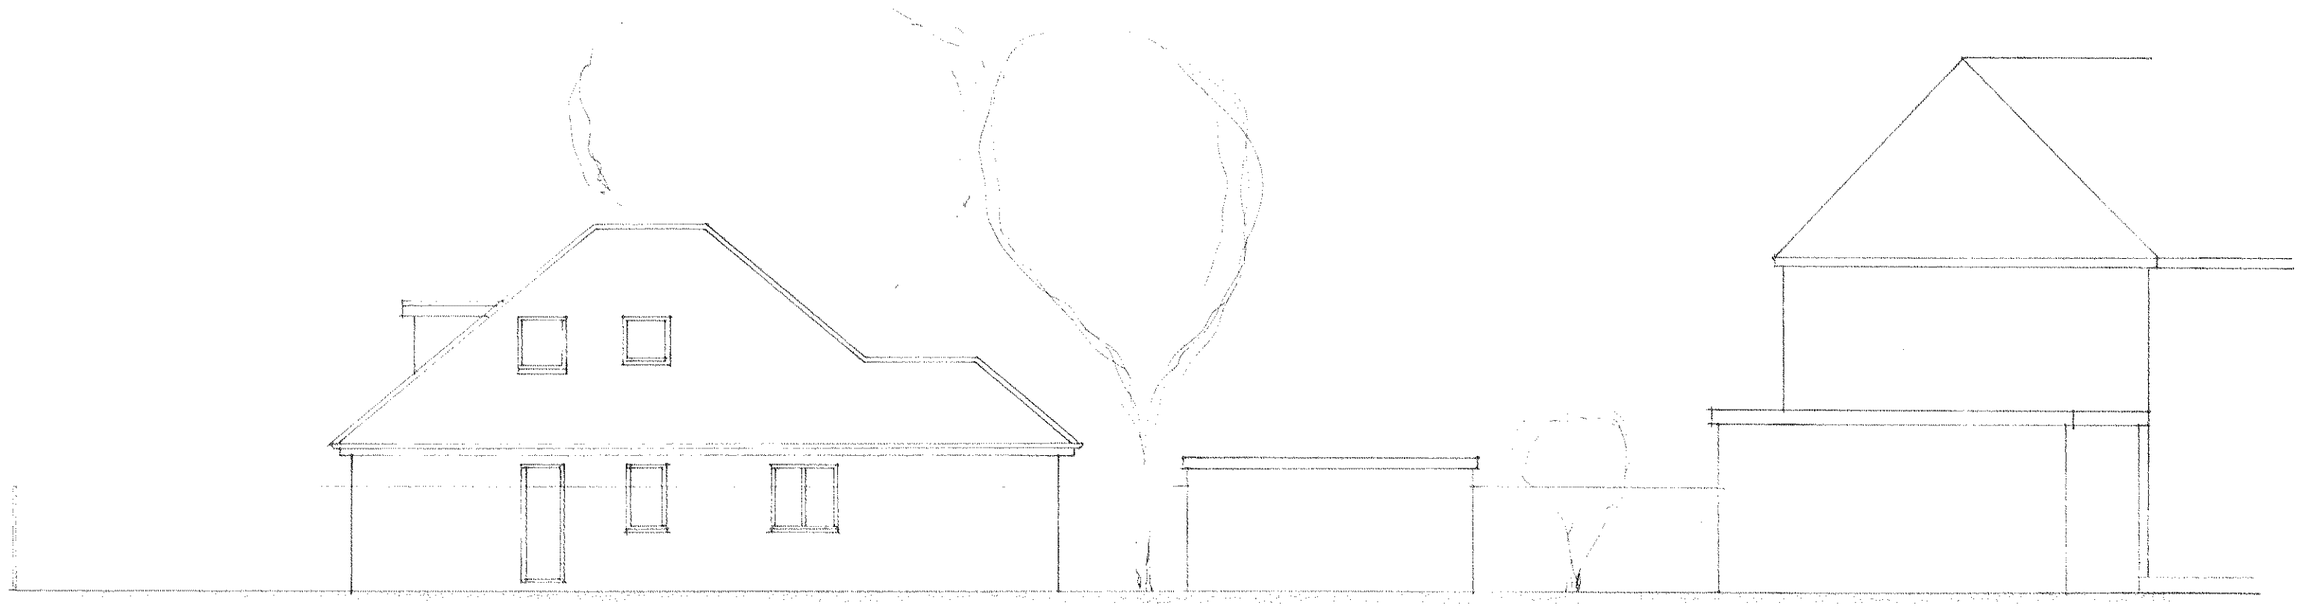

South Elevation

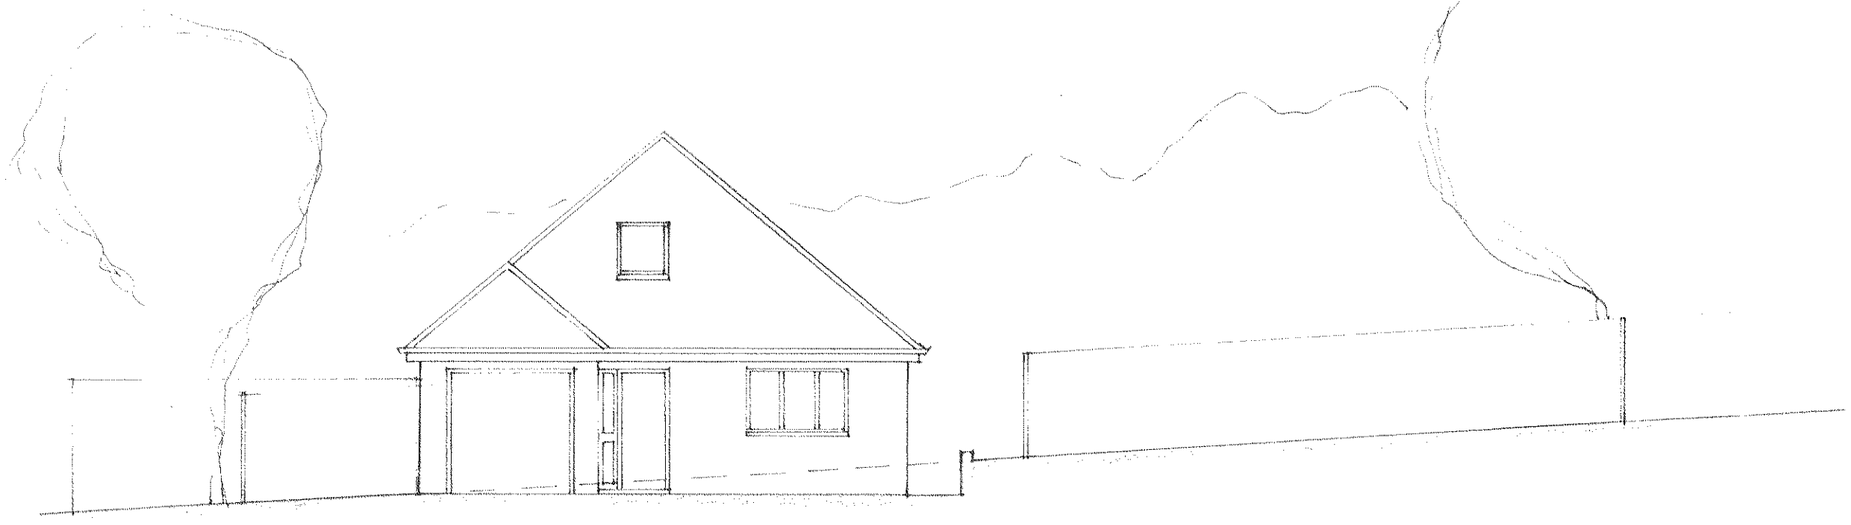

East Elevation

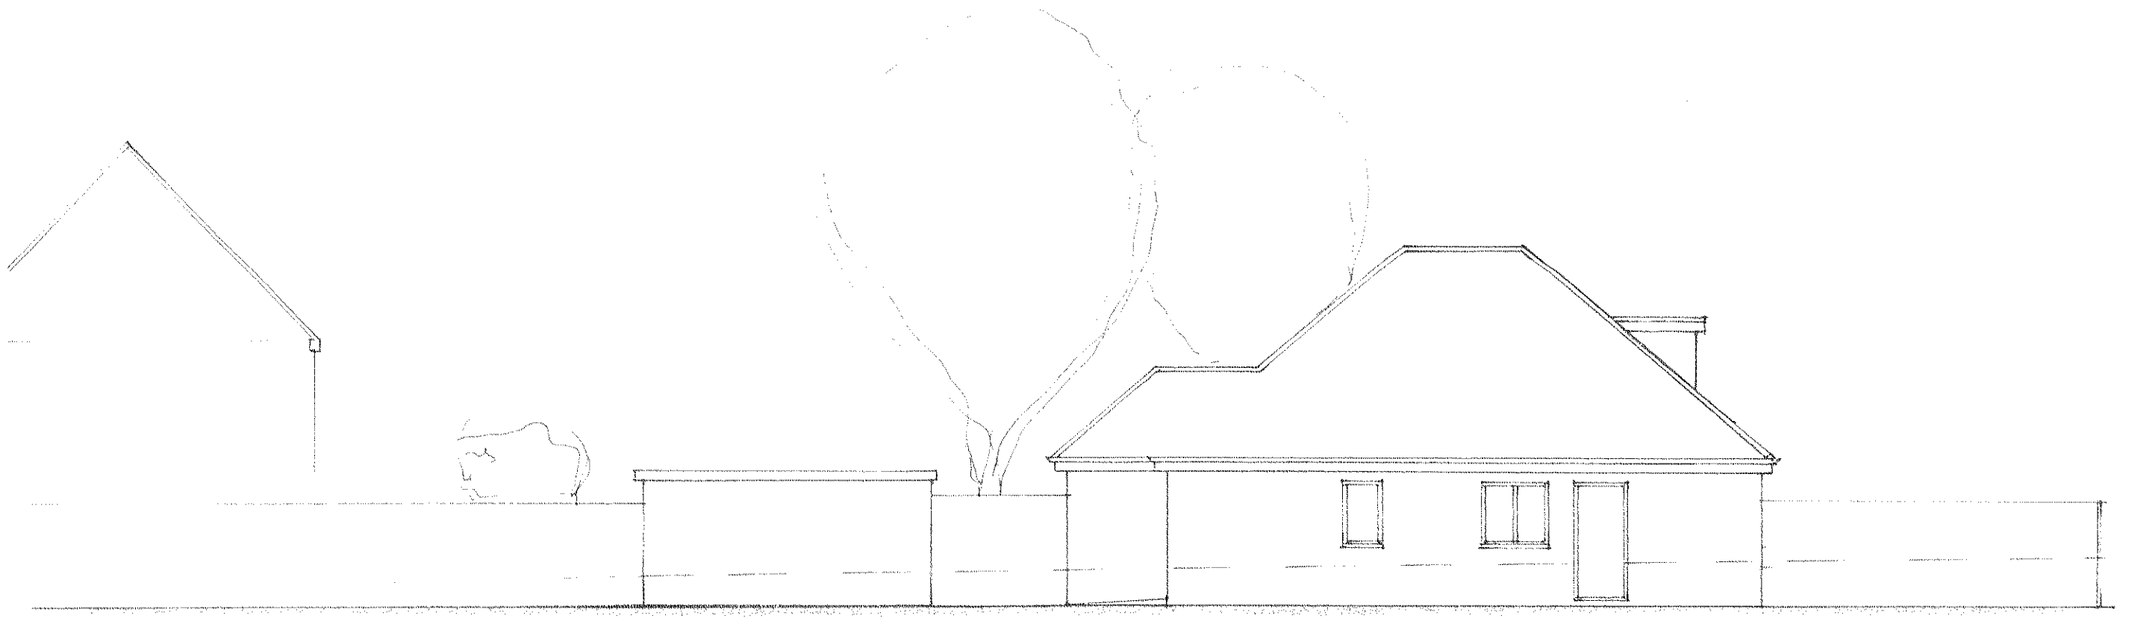

North Elevation

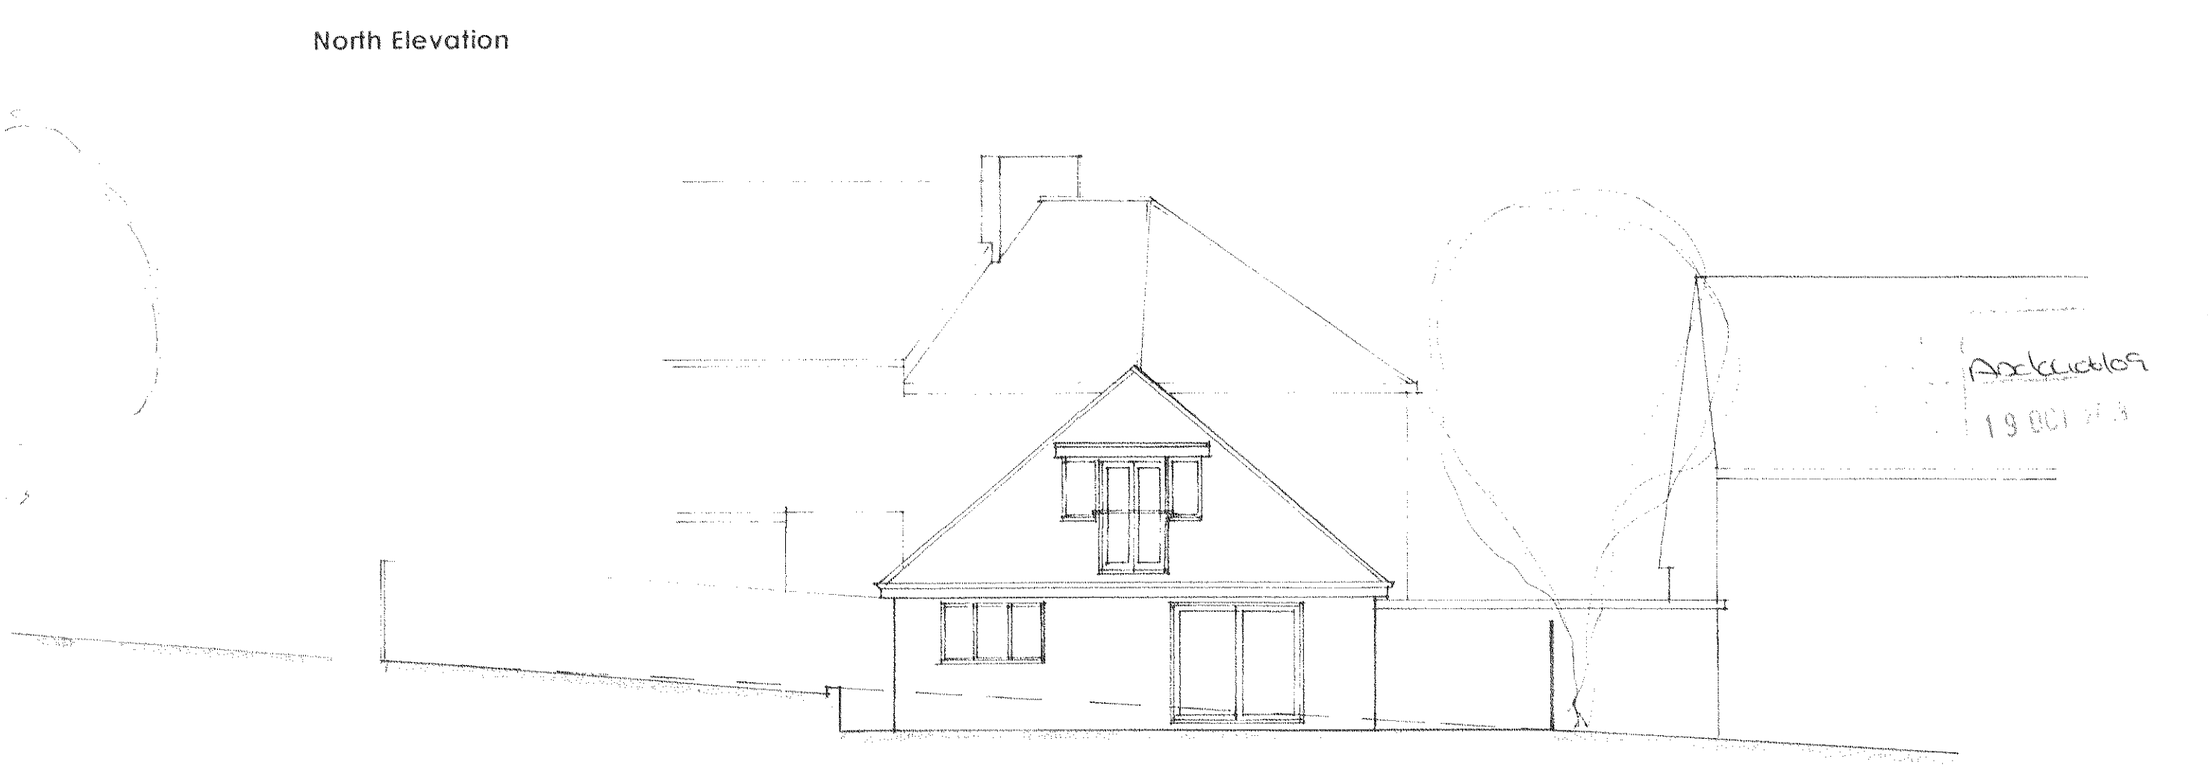

West Elevation

0m 1m 2m 3m 4m 5m 6m 7m 8m 9m 10m

Revision date

Project New 3 Bedroom Bungalow to rear of

Address 77 Greenways Crescent Shoreham

date Sept 2009

drg no. RFA 09/124/02 scale 1:100 @ A2

client Mr Stojcevski

Indicative Sectional Elevations

Roger Fagg Architect Ltd 01273 205611
14c Fourth Avenue 07809 272534
Hove
East Sussex BN3 2PH rfa@sky.com