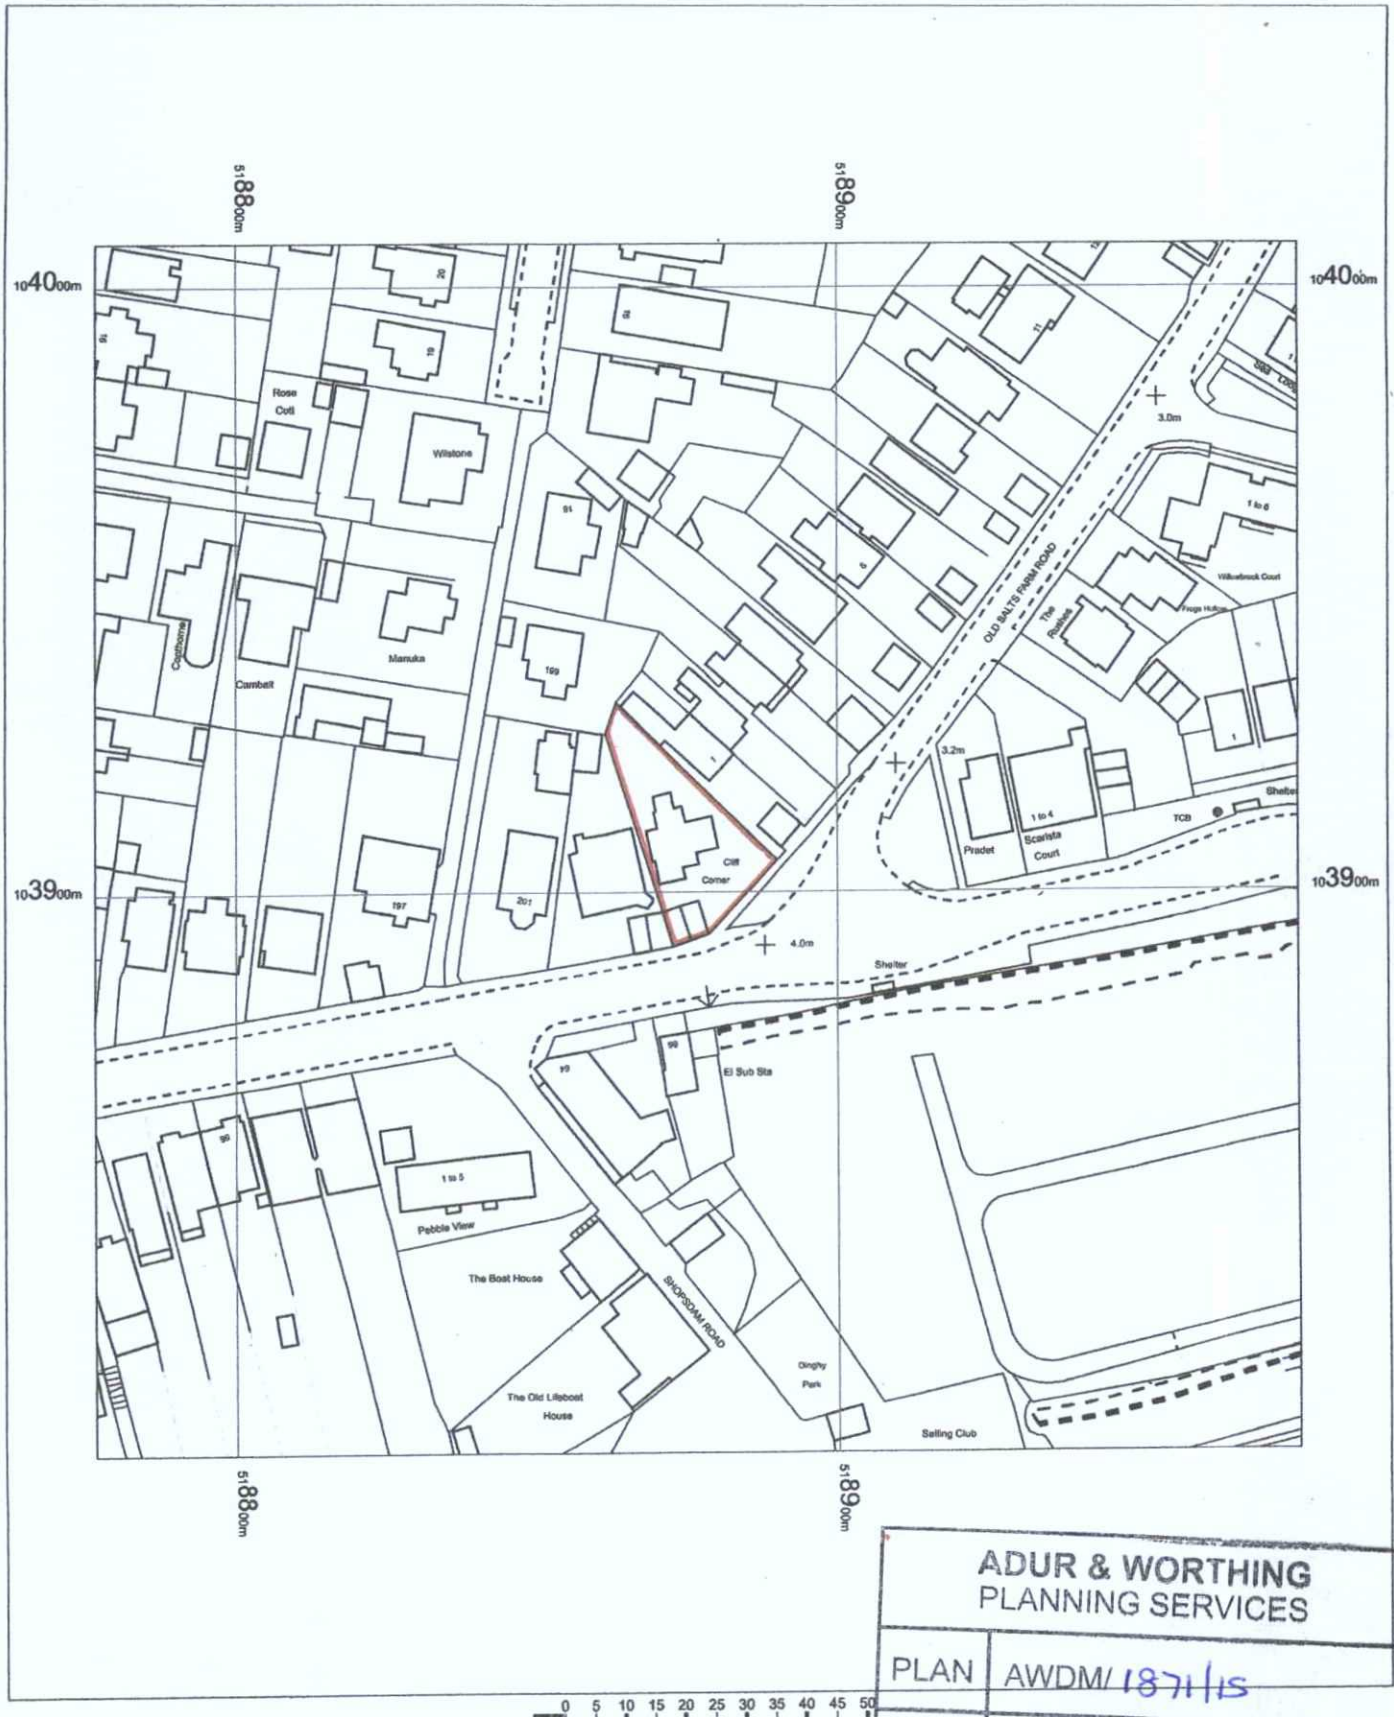

ADUR & WORTHING
PLANNING SERVICES
PLAN AWDM/1871/15
DATE VALID - 1 FEB 2016

N

Cliff Corner,
Old Salts Farm Road,
Lancing,
BN15 8JE

OS MasterMap 1250/2500/10000 scale
11 December 2015, ID: BW1-00487144
www.blackwellmapping.co.uk

1:1250 scale print at A4, Centre: 518877 E, 103907 N

©Crown Copyright Ordnance Survey. Licence no. 100041040

Mapping sourced from Ordnance Survey

BLACKWELL'S
www.blackwellmapping.co.uk
TEL: 01865 333 677
maps.oxford@blackwell.co.uk