PLANNING & BUILDING STANDARDS
RECEIVED 0030/16
DATE VALID 12 JAN 2016

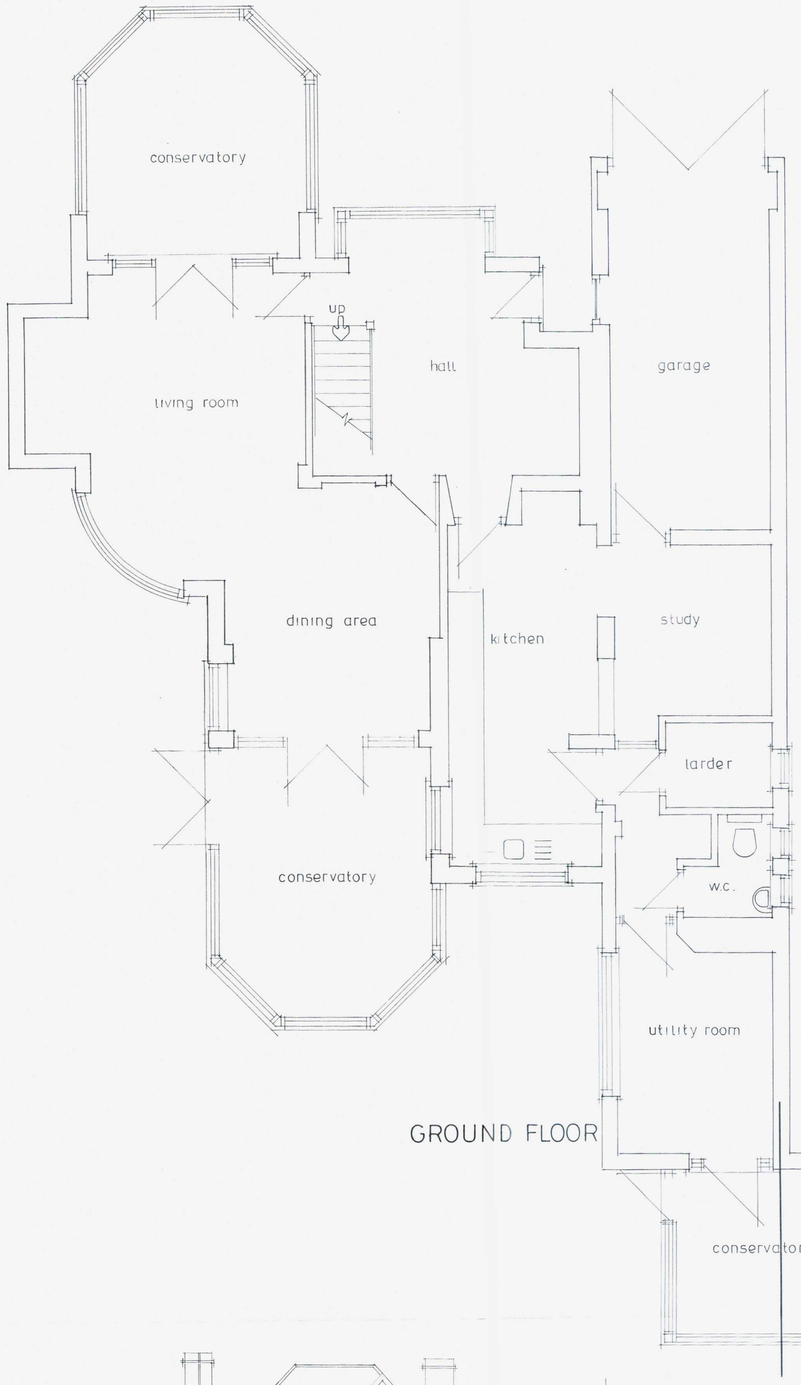

GROUND FLOOR

1:100 0 10m
Scale bar
1:50 0 10m

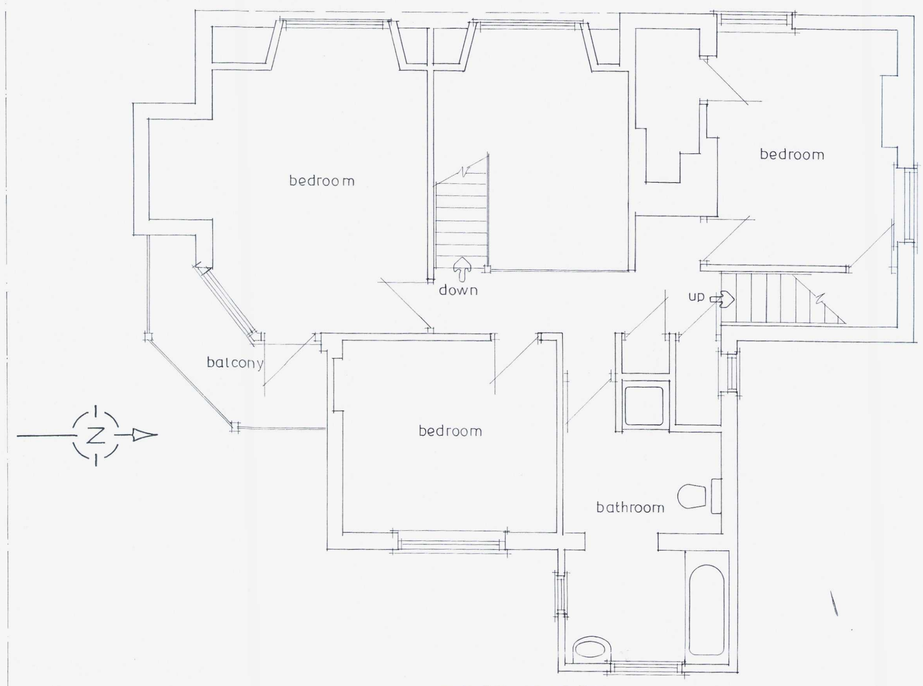

FIRST FLOOR

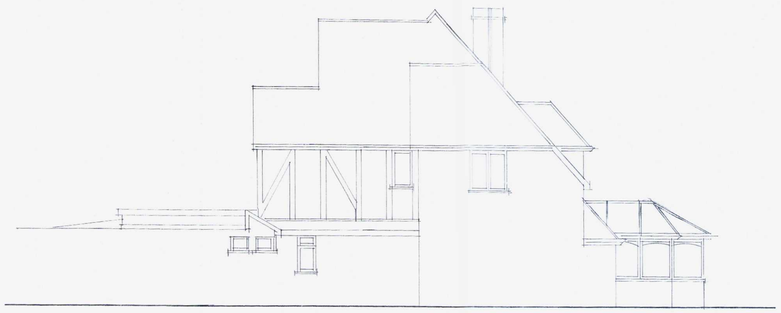

north elevation



east elevation



west elevation



south elevation

A		
	Date	Revisions

© copyright

Client
Mr & Mrs. D. Heaseman

Job Title
Existing Layout

Drawing Title
10 Mill Hill,
Shoreham.

Scale 1:50 1:100

Date | Drawn by

Drg No. 455/02 | Rev.