




Front
1 : 100



Rear
1 : 100




Left
1 : 100

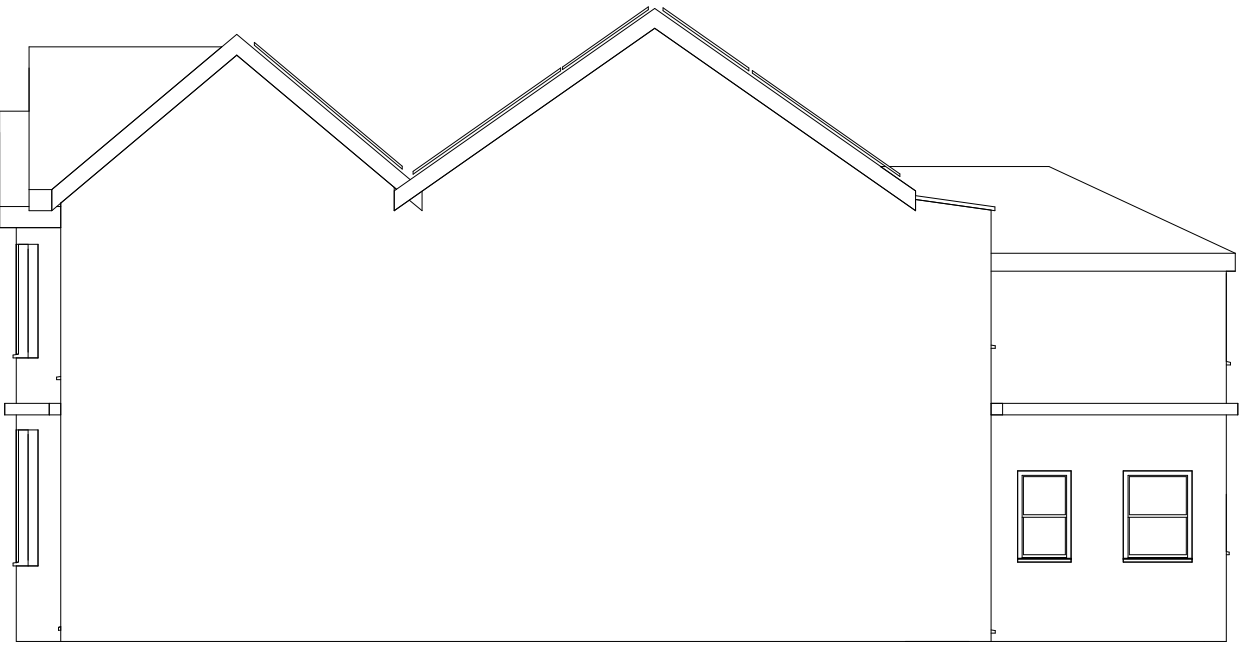

Right
1 : 100

Replace roof cover with new as similar to the existing

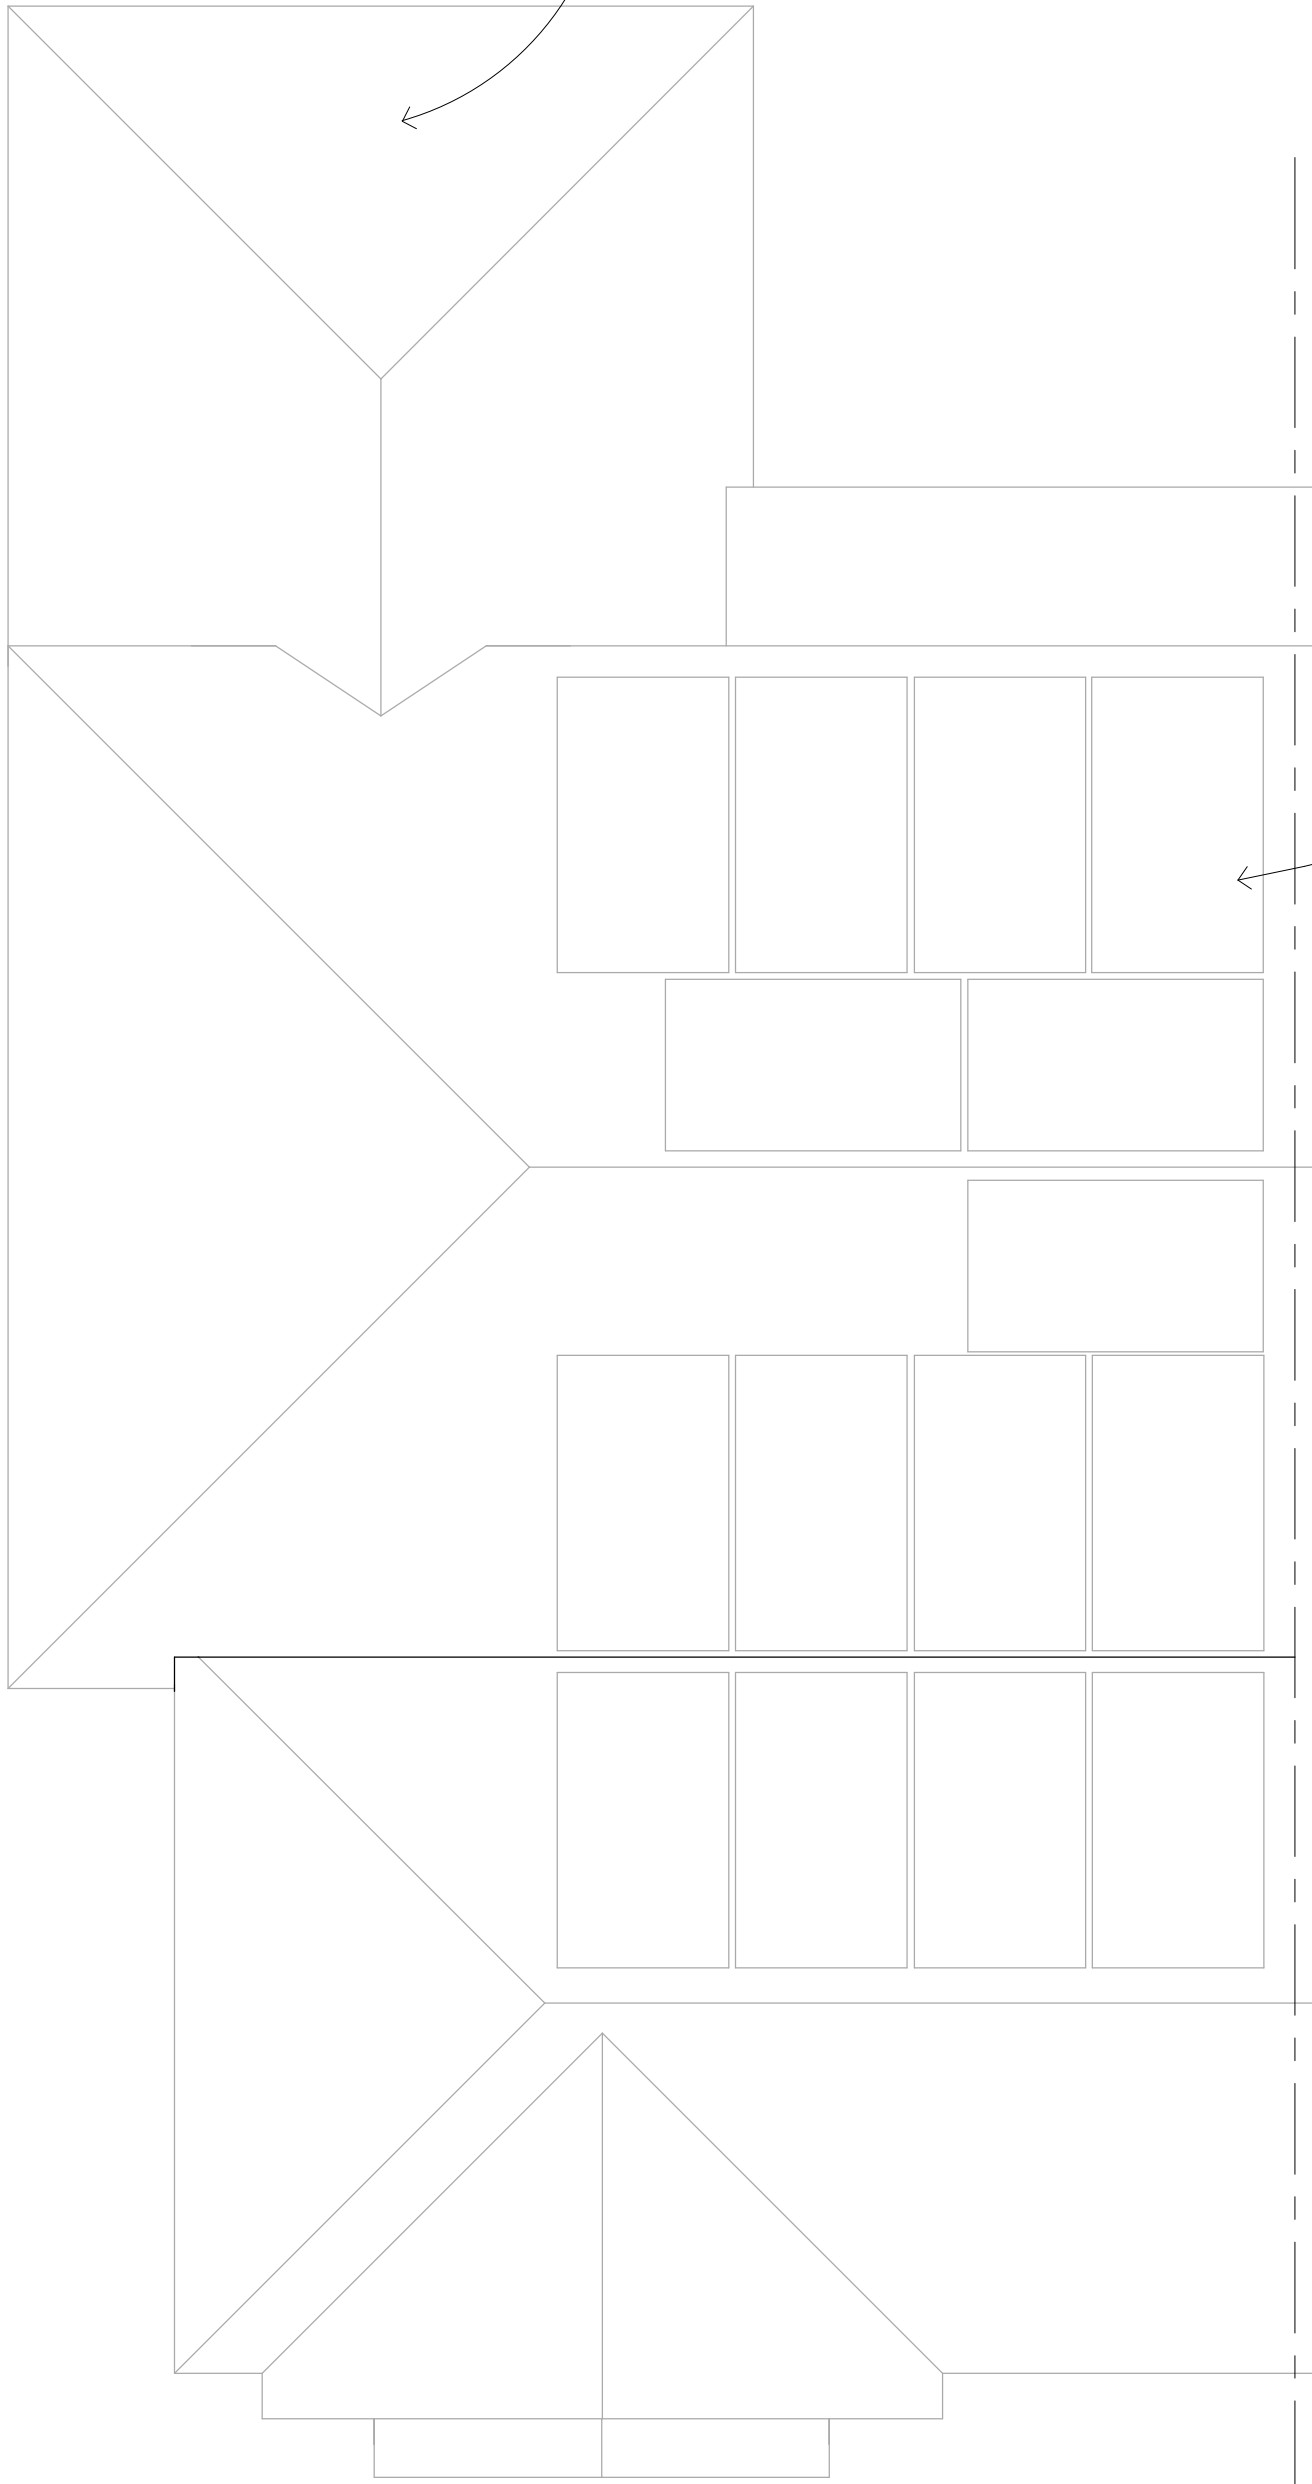


Solar panels to be AJ Solar 510W JAM60D41 LB
Dimensions: 1953mm x 1134mm x 30mm

1


05 - Top Roof Level
1 : 50

0 1.3 m 2.5 m 5.0 m
SCALE: 1:100

0 0.6 m 1.3 m 2.5 m
SCALE: 1:50

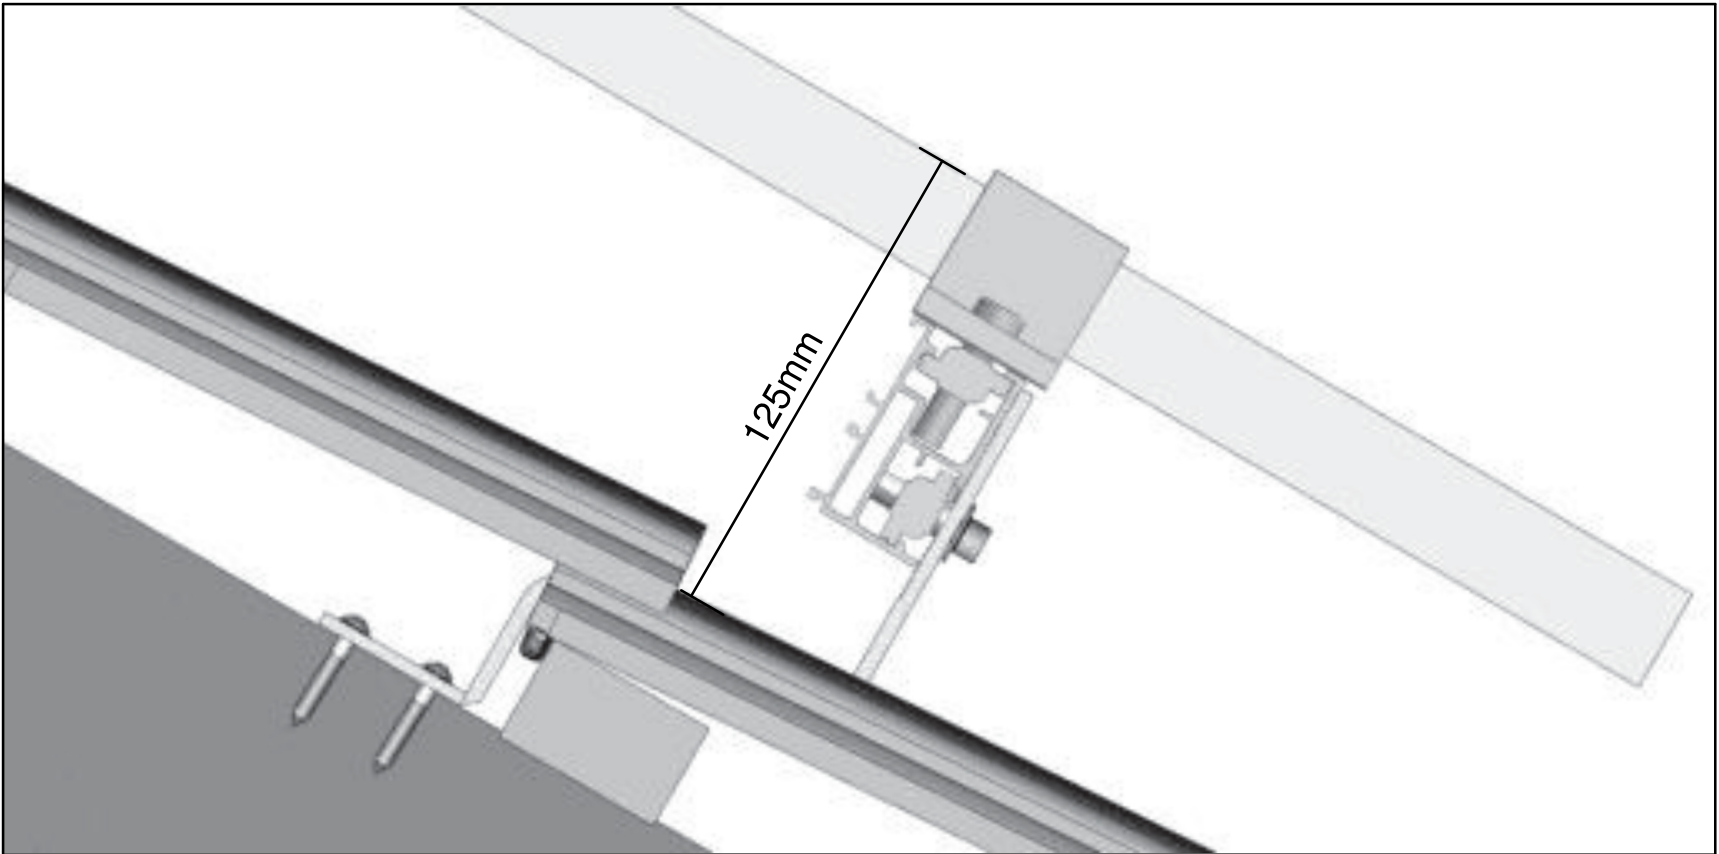

Solar panel installation detail
1:2

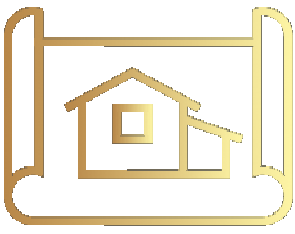

ONLINE PLANNING
DRAWINGS

onlineplanningdrawings.com

Notes

Do not scale from drawing.

Drawing indicates intent only.

All measurements to be
checked on site by
contractor.

Report any discrepancies to
the client.

All construction should be
agreed with the client prior to
commencement of any
works.

Revisions.

01/09/2026
rev A - Remove panels which may be visible
when fitted from the street.

PROJECT

22 Warwick Gardens

TITLE

Proposed

CLIENT

SCALE (@ A1)

As indicated

DATE

01/09/2026

DRAWING NUMBER

0036-02

REV

A